



OFFICIAL NOTICE AND AGENDA

of a meeting of a City Board, Commission, Department Committee, Agency, Corporation, Quasi-Municipal Corporation or Sub-unit thereof.

Notice is hereby given that the PLAN COMMISSION of the City of Wausau, Wisconsin will hold a regular or special meeting on the date, time and location shown below.

Meeting of the: **PLAN COMMISSION OF THE CITY OF WAUSAU**
Date/Time: **Tuesday, November 15, 2022 at 5:00 pm.**
Location: **City Hall (407 Grant Street, Wausau WI 54403) - COMMON COUNCIL CHAMBERS**
Members: Katie Rosenberg (C), Eric Lindman, Sarah Watson, Dawn Herbst, Bruce Bohlken, Andrew Brueggeman, George Bornemann

AGENDA ITEMS FOR CONSIDERATION

1. Approve the minutes from the October 18, 2022 meeting.
2. **PUBLIC HEARING:** Discussion and possible action on rezoning 306 South 4th Avenue from SR-7, Single Family Residential-7 Zoning District to TF-10, Two Flat Residential-10 Zoning District. (Mueller)
3. Discussion and possible action on rezoning 306 South 4th Avenue from SR-7, Single Family Residential-7 Zoning District to TF-10, Two Flat Residential-10 Zoning District. (Mueller)
4. Discussion and possible action on approving a conditional use at 1102 Grand Avenue to allow for a residential recreational lakefront use for a 16x12 terrace area, in a NMU, Neighborhood Mixed-Use Zoning District. (Butler)
5. Discussion and possible action on amending the Specific Implementation Plan at 1520 Elm Street and 1601 Elm Street for parking lot changes, in a PUD, Planned Unit Development Zoning District.
6. Discussion and possible action on approving the Specific Implementation Plan at 301 Washington Street to allow for a five-story mixed use building with underground parking, in a PUD, Planned Unit Development Zoning District.
7. Next meeting date.
8. Adjournment

MAYOR KATIE ROSENBERG - COMMITTEE CHAIR

Members of the public who do not wish to appear in person may view the meeting live over the internet and can be accessed at <https://tinyurl.com/wausaucitycouncil>. Any person wishing to offer public comment who does not appear in person to do so, may e-mail melissa.engen@ci.wausau.wi.us with "Plan Commission public comment" in the subject line prior to the meeting start. All public comment, either by email or in person, will be limited to items on the agenda at this time. The messages related to agenda items received prior to the start of the meeting will be provided to the Chair.

This Notice was posted at City Hall and emailed to the Daily Herald newsroom on 11/10/2022 @ 10:00 A.m. Questions regarding this agenda may be directed to the Planning Department at (715) 261-6760.

In accordance with the requirements of Title II of the Americans with Disabilities Act (ADA), the City of Wausau will not discriminate against qualified individuals with disabilities on the basis of disability in its services, programs, or activities. If you need assistance or reasonable accommodations in participating in this meeting or event due to a disability as defined under the ADA, please call the ADA Coordinator at (715) 261-6590 or ADAServices@ci.wausau.wi.us to discuss your accessibility needs. We ask your request be provided a minimum of 72 hours before the scheduled event or meeting. If a request is made less than 72 hours before the even the City of Wausau will make a good faith effort to accommodate your request.

Distribution List: City Website, Media, Committee Members, Council Members, Assessor, Attorney, City Clerk, Community Development, Finance, Metro Ride, Human Resources, Police Department, Hebert, Lenz, Lynch, Stahl, Polley, County Planning, Butler, Mueller, Knetter, T. Wall Enterprises

PLAN COMMISSION

Time and Date: The Plan Commission met on Tuesday, October 18, 2022, at 5:00 p.m. in the Common Council Chambers of Wausau City Hall.

Members Present: Mayor Katie Rosenberg, Eric Lindman, Sarah Watson, Dawn Herbst, Bruce Bohlken, George Bornemann.

Others Present: Brad Lenz, William Hebert, Andrew Lynch, Jim Schaeffer

In compliance with Chapter 19, Wisconsin Statutes, notice of this meeting was posted and transmitted to the *Wausau Daily Herald* in the proper manner.

Mayor Katie Rosenberg called the meeting to order at approximately 5:00 p.m. noting that a quorum was present.

Approve the minutes from September 20, 2022.

Bohlken motioned to approve the minutes from the September 20, 2022 meeting. Herbst seconded, and the motion carried unanimously 6-0.

PUBLIC HEARING: Discussion and possible action on rezoning 6801 Stettin Drive from SR-2, Single Family Residential-2 Zoning District to MI, Medium Industrial Zoning District.

Lenz said that the property is located off of Stettin Drive and is adjacent to the business campus. The property is being used for farmland. The rezoning request is Medium Industrial Zoning District and is located near the parcel. Staff recommends approval.

Mayor Rosenberg opened the public hearing.

Jim Schaeffer, 6205 Stettin Drive, said that he owns the property and is in favor of the rezone.

Mayor Rosenberg closed the public hearing.

Discussion and possible action on rezoning 6801 Stettin Drive from SR-2, Single Family Residential-2 Zoning District to MI, Medium Industrial Zoning District.

Herbst motioned to rezone 6801 Stettin Drive from SR-2, Single Family Residential-2 Zoning District to MI, Medium Industrial Zoning District. Bohlken seconded, and the motion carried unanimously 6-0. This item will go to Common Council on November 9th.

PUBLIC HEARING: Discussion on approving a conditional use at 1102 Grand Avenue to allow for a residential recreational lakefront use for a 16x12 terrace area, in a NMU, Neighborhood Mixed-Use Zoning District.

Mayor Rosenberg opened the public hearing.

Lenz said that this item is being reviewed because it is within fifty feet of the ordinary high-water mark and is considered an overlay district. The plans are located in the packet.

Todd Butler said they purchased the property and is in the process of developing the shorefront to use it residentially. A stairway has been built and the shore is very steep. The stairway was necessary to gain access to the water. The area will be big enough for a few chairs and possible fire pit for the residential use.

Mayor Rosenberg closed the public hearing.

Discussion on approving a conditional use at 1102 Grand Avenue to allow for a residential

recreational lakefront use for a 16x12 terrace area, in a NMU, Neighborhood Mixed-Use Zoning District.

Herbst said that the stairway is very scary and there aren't any railings. Herbst asked if the railings will be placed the deck area.

Bohlken asked if the deck will be anchored down. Butler said that stairway and terrace area will have railings. The floating dock is restrained to the bank with cables. The terrace area will also be restrained to a concrete anchor at the top of the slope. Everything will be tied together.

Discussion and possible action on approving a dual-post sign at 815 Grand Avenue.

Hebert said that a sign permit has been requested for trailer sales. The sign will need to be 15' back from the base of the curb of the sidewalk so there is plenty of room for people to use the sidewalk.

Bohlken asked if the building will be used for the business. Hebert said he did not believe so.

Herbst asked if he purchased the property or if it is just being leased. Hebert answered that he did not believe that it was sold.

Lindman said that the city maintains the sidewalks on Grand Avenue and would like to see trailers 10' back from the sidewalk. Hebert said that he asked that the sign be put on the building, but the owner did not want the sign on the building.

Bornemann asked if the signage would be permanent. Hebert confirmed this and added that if the tenant left, the City could order the sign to be removed.

Lindman stated that he would not be in favor of the signage.

Bornemann motioned to approve the dual-post sign at 815 Grand Avenue. Watson seconded, and the motion failed unanimously 0-6.

Discussion and possible action on amending the Official City Map for the realignment of 28th Avenue from Hilltop Avenue to West Wausau Avenue.

Lindman explained the official city map in the packet, saying that it was originally mapped for the County to extend County Road R to the north. He said that the County and the Village of Maine are no longer interested in a four-lane road. The City would like to reduce the amount of property within the official city map, which would unencumber some of the private property. He said the gray areas on the map would be removed. He said that the right-of-way and streets will remain, and there is enough right-of-way remaining to build a two-lane road if needed.

Motion made by Bohlken to approve the amendment. Second by Bornemann.

Herbst asked how the residents would be affected by the change. Lindman said that the right-of-way and street would remain, but the official city map on private property would be removed. Herbst asked if the City would still plow snow up to Wausau Ave. Lindman confirmed and said the existing street would remain fully functional. Herbst asked if a four-lane road would be needed in the future, to which Lindman said that the traffic counts do not warrant it. Herbst said there is a fair amount of traffic and there are maintenance issues with 28th Avenue.

Rosenberg confirmed that this action does not change the current functioning of the street – private property

owners would now have full access to their properties. Lindman agreed and noted that the red areas on the map would remain until further decisions are made about a future road. Rosenberg noted that she was contacted by one of the owners in the area who wanted to expand their facility but couldn't until this change was made.

The motion passed unanimously, 6-0. This item will go to Council on October 25th.

Next meeting date.

The next meeting is scheduled for November 15, 2022.

Adjournment.

Watson motioned to adjourn, seconded by Herbst. The motion carried unanimously 6-0 and the meeting adjourned at 5:25 p.m.

The Plan Commission is next scheduled to meet at 5:00 p.m. on November 15, 2022.



STAFF REPORT

TO: City of Wausau Plan Commission
FROM: William D. Hebert, Zoning Administrator
DATE: November 8, 2022

GENERAL INFORMATION

APPLICANT: Kurt Mueller
LOCATION: 306 S 4th Ave
EXISTING ZONING: SR-7, single family
REQUESTED ZONING: TF-10, Two Flat
PURPOSE: Change zone to allow for a two family (duplex).
SIZE OF PARCEL: .17 acres

BACKGROUND

This home is a two story structure. When this property was listed for sale this summer, it was noted to have potential as a two family structure. Included with this item is the MLS listing with pictures of the home's interior and exterior. There is also a floor plan from the appraisal showing the layout out on the second floor. The upper level has access from an exterior stair.

Upon being sold in September, 2022, the new owner applied for a secondary address. This request was flagged by our inspections department as all of our records showed this structure being a single family home and assessment records had this property as a single family home as well.

Since the building appears easily setup for conversion to a two flat structure, the new owner is interested in applying for a zoning change to allow the use. In fact, the home is currently occupied by two separate families.

STAFF COMMENTS

Section 23.10.31(4)(b) of the Zoning Code outlines criteria for zoning map amendments that staff and the Plan Commission are to review and make recommendation to the Common Council.

Under this section, a proposed amendment is to be evaluated as to whether it:

1. Advances the purposes of this Chapter as outlined in Section 23.01.03 and the applicable rules of Wisconsin Department of Administration and the Federal Emergency Management Agency.
2. Is in harmony with the Comprehensive Plan.
3. Maintains the desired overall consistency of land uses, land use intensities, and land use impacts within the pertinent zoning districts.
4. Addresses any of the following factors that are not properly addressed on the current Official Zoning Map:
 - a. The designations of the Official Zoning Map are not in conformance with the Comprehensive Plan.
 - b. A mapping mistake was made, including the omission on the Official Zoning Map of an approved zoning map amendment.
 - c. Factors have changed (such as new data, infrastructure, market conditions, development, annexation, or other zoning changes), making the subject property more appropriate for a different zoning district.
 - d. Growth patterns or rates have changed, creating the need for an amendment to the Official Zoning Map.


Staff comments to the above criteria are as follows:

1. Section 23.01.03 of the code pertains to protecting the health, safety, morals, comfort, convenience, and general welfare of the public. The proposed amendment is not anticipated to negatively impact the public as the proposed zoning district is generally compatible with neighboring zoning districts.
2. From a land use perspective, the comprehensive plan encourages a mix of land uses – ones that are not incompatible with each other. The near area has a mix of single family, duplex, multiple family and town homes in the neighborhood.
3. The intensity of uses would not change significantly. There already appears to be adequate off-street parking. The lot area, width and depth meet the minimum requirements of TF-10 zoning.
4. The zoning map amendment is being proposed by the property owner he believed that a two family structure would be allowed.

RECOMMENDATION

Approve the zone change request.


If approved, the owner shall contact inspections department to schedule an inspection to life safety items such as smoke detectors, egress requirements, etc.

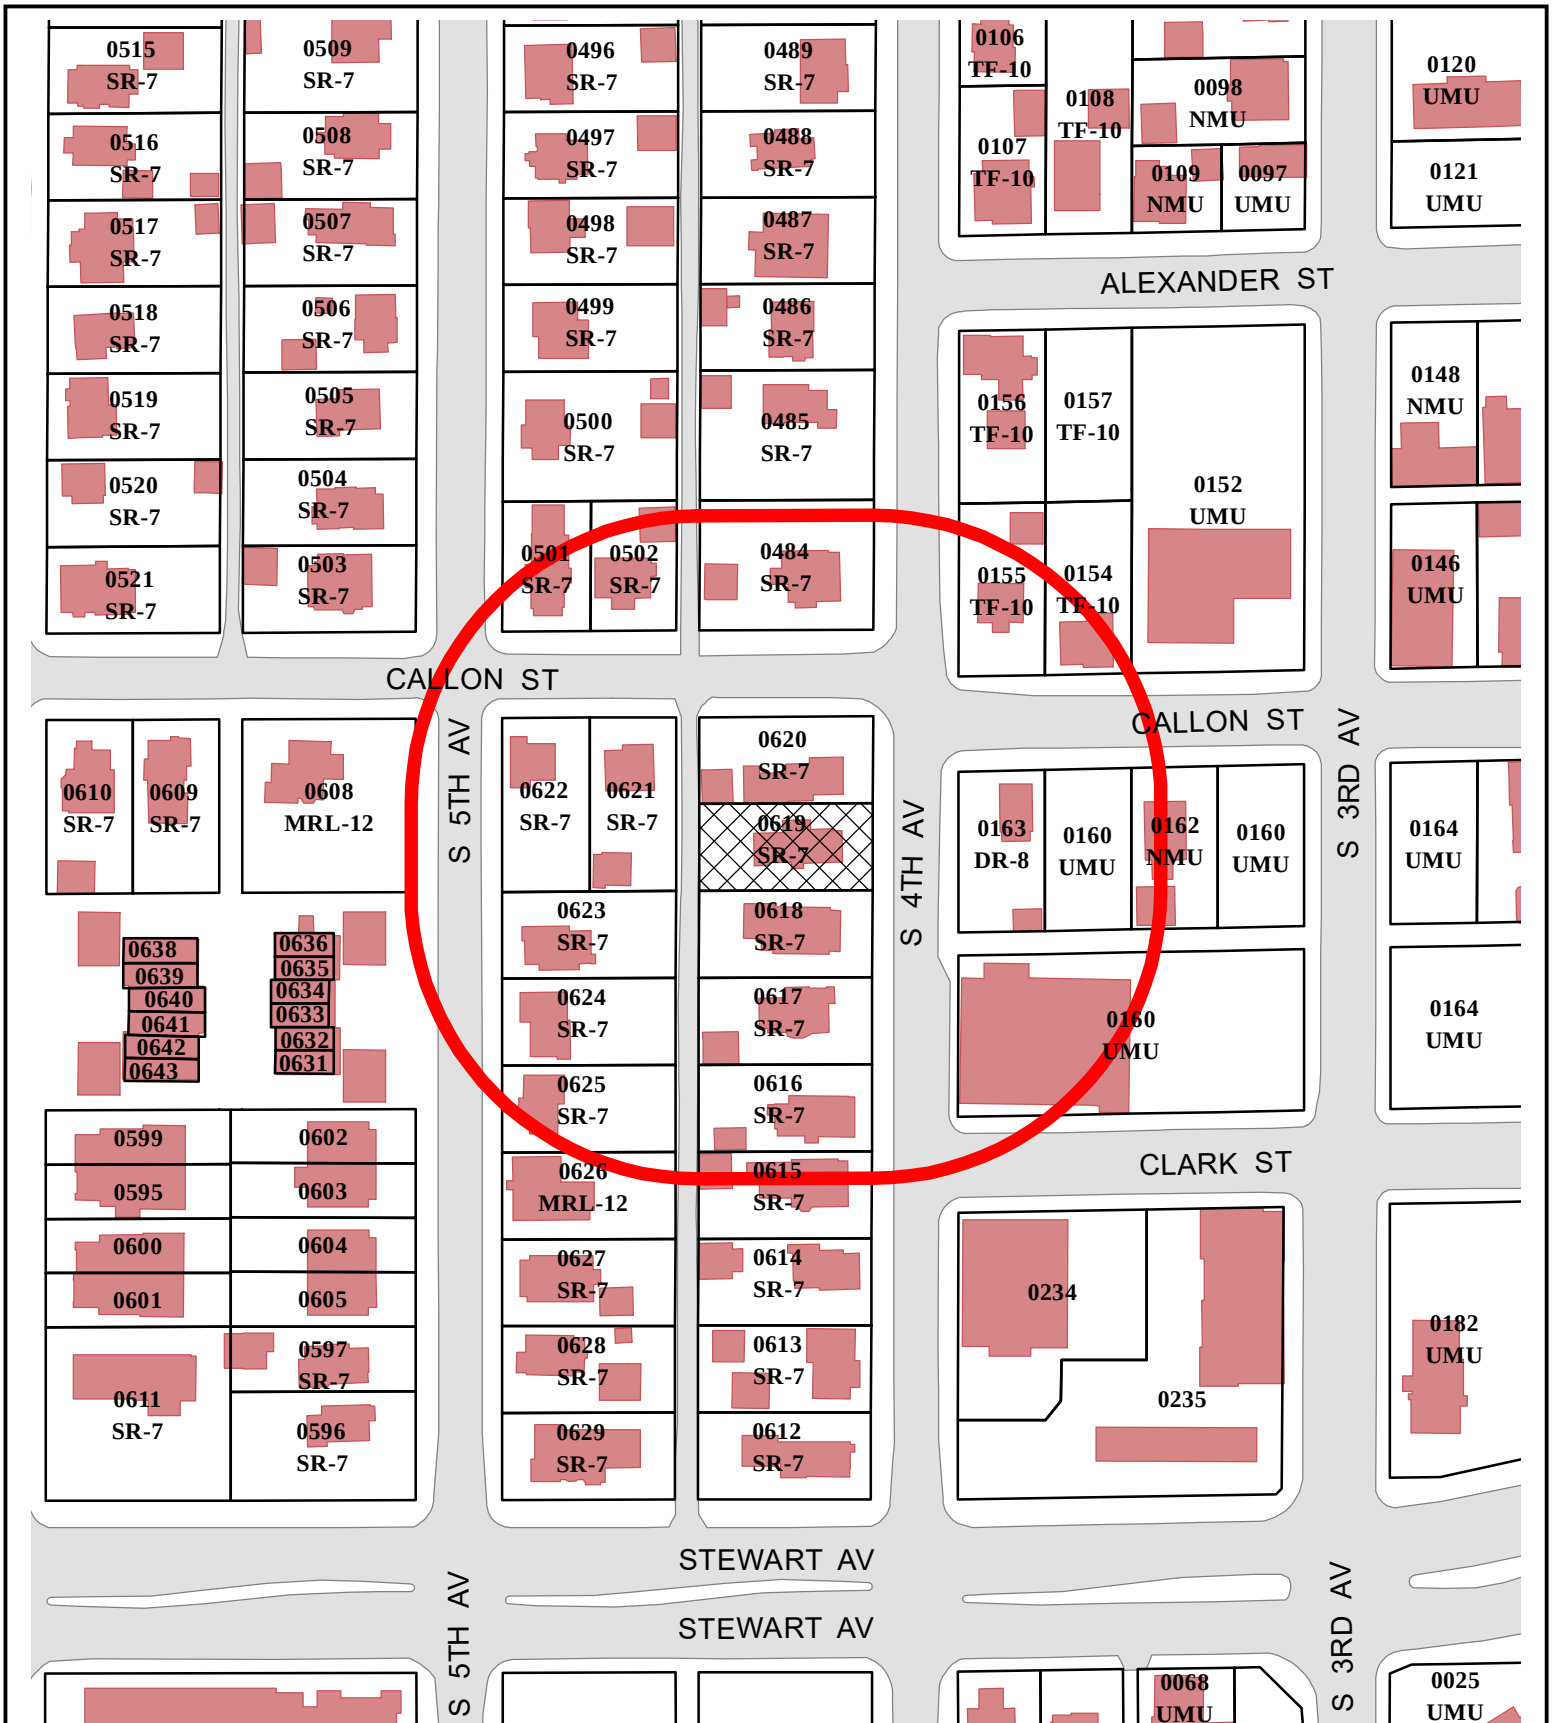

City of Wausau
Department of Public Works
GIS Division
407 Grant St
Wausau WI 54403
(715) 261-6740
www.ci.wausau.wi.us

NOTES:
1. DUPLICATION OF THIS MAP IS PROHIBITED WITHOUT THE WRITTEN CONSENT OF THE CITY OF WAUSAU ENGINEERING DEPT.
2. THIS MAP WAS COMPILED AND DEVELOPED BY THE CITY OF WAUSAU AND MARATHON COUNTY GIS. THE CITY AND COUNTY ASSUME NO RESPONSIBILITY FOR THE ACCURACY OF THE INFORMATION CONTAINED HEREIN.
3. AERIAL PHOTOGRAPH VISIBLE ON THIS MAP WAS TAKEN SPRING 2020.

200 Foot Buffer
 Building
 Parcel
 Road

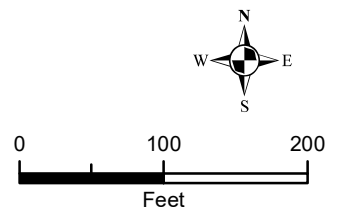

Map Date: 10/28/2022

ALL FIELDS CUSTOMIZABLE



MLS # 22203774
Class Residential
Type Single Family
Asking Price \$132,000
Address 306 S 4TH AVENUE
City Wausau
State WI
Zip 54401
Municipality Wausau, City of
Status Sold
Sale/Rent For Sale
Area Wausau

Style Two Story
Bedrooms 4
Full Baths 2
Half Baths 0
Garage Capacity 0
Basement Yes
Age 100+ Yrs
Sewer/Water Pb Sewer/Pb Water
Ab Ground Finished Sq Ft 2001-2500
Total Finished SQFT Range 2001-2500
Waterfront No
Electronic Consent Yes



GENERAL

Agent - Agent Name and Phone	HANNAH KNOX - Phone: 715-573-7672	Listing Office 1 - Office Name and Phone	SCS REAL ESTATE - phone: 715-846-2000
Agent - License ID	95612-94	Listing Office 1 - License ID	937946-91
Listing Agent 2 - Agent Name and Phone	THE SWIDERSKI GROUP - Phone: 715-846-2000	Listing Office 2 - Office Name and Phone	SCS REAL ESTATE - phone: 715-846-2000
BA % or \$?	%	Listing Office 2 - License ID	937946-91
SA: % or \$?	%	BA: %/\$	2.400000
Acreage	0.17	SA: %/\$	2.400000
Year Built	1895	Total Finished Sq Ft	2080
Above Grade Fin Sq Ft	2080	Below Grade Fin Sq Ft	0
Main	990	County	Marathon County
SS	No	Tax PIN #	29129072630619
Full Bath 1 Level	MAIN	FC	No
Full Bath 2 Level	UPPER	# Fireplaces	0
Half Bath Level	NONE	Directions	When heading west on Stewart Ave, turn right onto S 4th Ave
Half Bath 2 Level	NONE	Associated Document Count	1
Bedroom 1 Level	L	EXA: Y/N	N
Bedroom 2 Level	U	VAR: Y/N	Y
Bedroom 3 Level	U	EXC: Y/N	N
Bedroom 4 Level	U	IDX Include	Yes
Listing Is Primary In	Central	VOW Include	Yes
Limited Service	No	VOW Comment	Yes
Update Date	9/6/2022	VOW Address	Yes
HotSheet Date	9/6/2022	VOW AVM	Yes
Input Date	7/27/2022 10:23 AM	Age	127
Days On Market	41	Agent to Agent Remarks	Active-Delayed until 7/29/22, open house 7/31/2022, reviewing offers 8/01/2022. Do not lock the doorknob on front door. Only use deadbolt. Turn off lights and leave card when done. Survey feedback welcome! Thank you!
Cumulative DOM	41		
Listing Date	7/27/2022		
Off Market Date	9/6/2022		
Status Date	9/6/2022		
Price Date	9/6/2022		
General Date	9/6/2022		

FEATURES

EXTERIOR	APPLIANCES	WATER HEATER	STYLE
Wood	Refrigerator	Natural Gas	Victorian
ROOF	Dishwasher	COOLING	DRIVEWAY
Shingle	Washer	None	Gravel
INTERIOR	Dryer	FLOORING TYPE	SEWER/SEPTIC
Ceiling Fan(s)	Oven/Range-Electric	Carpet	City
Pantry	Range hood	Vinyl	ZONING
Walk-thru Bedroom	BASEMENT	Laminate	Residential
EXT. FEATURES	Full	UTILITY/LAUNDRY	TOTAL SQ FT SOURCE
Patio	GARAGE TYPE	Lower Level Laundry	Assessor
Porch	None	FIREPLACE	WAUSAU AREA SCH DIST
Front Porch	HEAT TYPE	No	Wausau West
	Forced Air		
	FUEL TYPE		
	Natural Gas		

FINANCIAL

Original Price \$132,000

Addendum Add S, RECR

SOLD STATUS

How Sold	Conventional	Selling Office 1 - Office Name and Phone	SCS REAL ESTATE - phone: 715-846-2000
Contract Date	7/27/2022	Selling Office 1 - License ID	937946-91
Final Closing Date	9/6/2022	Selling Office 2 - Office Name and Phone	SCS REAL ESTATE - phone: 715-846-2000
Sold Price	\$145,000	Selling Office 2 - License ID	937946-91
Selling Agent 1 - Agent Name and Phone	HANNAH KNOX - Phone: 715-573-7672	Sale Concessions	N
Selling Agent 1 - License ID	95612-94	Concession Amount	\$0.00
Selling Agent 2 - Agent Name and Phone	THE SWIDERSKI GROUP - Phone: 715-846-2000	Sale Type	Arms Length Sale
Buyer Name	Mueller		






REMARKS








Remarks Showings to begin on 7/29. Investment property opportunity! This beautiful two story home is tucked away in a neighborhood near UWSP's Wausau campus. Its packed with charm, natural light, and high ceilings but needs someone to bring it back to life. It has the potential to be a duplex with a second kitchen area upstairs, this space could also be converted to a laundry area/workspace. There is no shortage of room in this home. There is a main floor bedroom off the dining room and 3 bedrooms plus a bonus room upstairs with ample closet space. There is new carpet throughout the upstairs and the appliances in the kitchen are also new.

SHOWING TIME INSTRUCTIONS

Showing Time Instructions Combo box

ADDITIONAL PICTURES

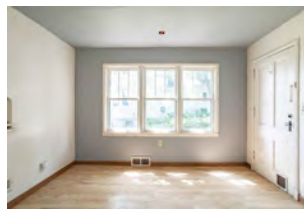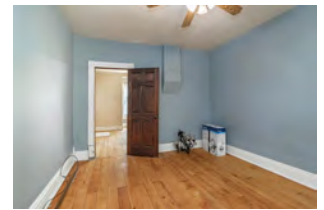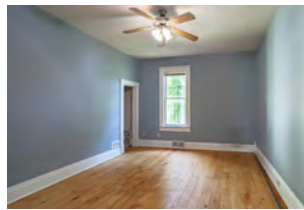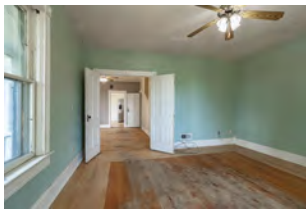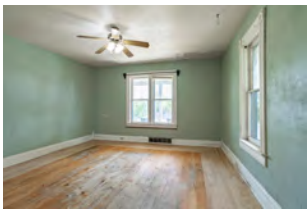

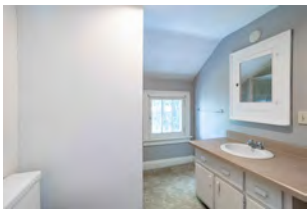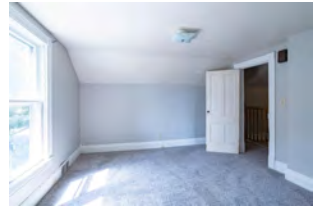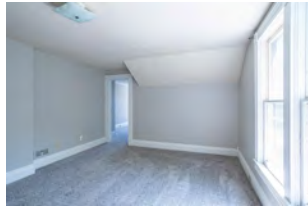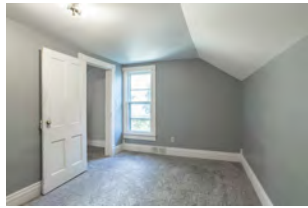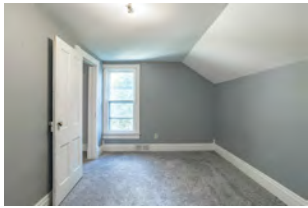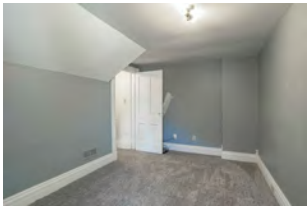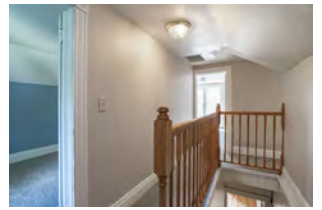

DISCLAIMER
Information contained herein must be verified by user/buyer. Copyright (c) 2003-2020 Central Wisconsin Multiple Listing Service, Inc. All rights reserved.


Building Sketch

SKETCH/AREA TABLE ADDENDUM

File No 9794-22

SUBJECT	Property Address	306 S 4th Ave		
	City	Wausau	State	WI
	Borrower			
	Lender/Client			
	Appraiser Name	Janet Williams, SRA	Appr Address	1816 Grand Ave., Wausau, WI 54403

IMPROVEMENTS SKETCH

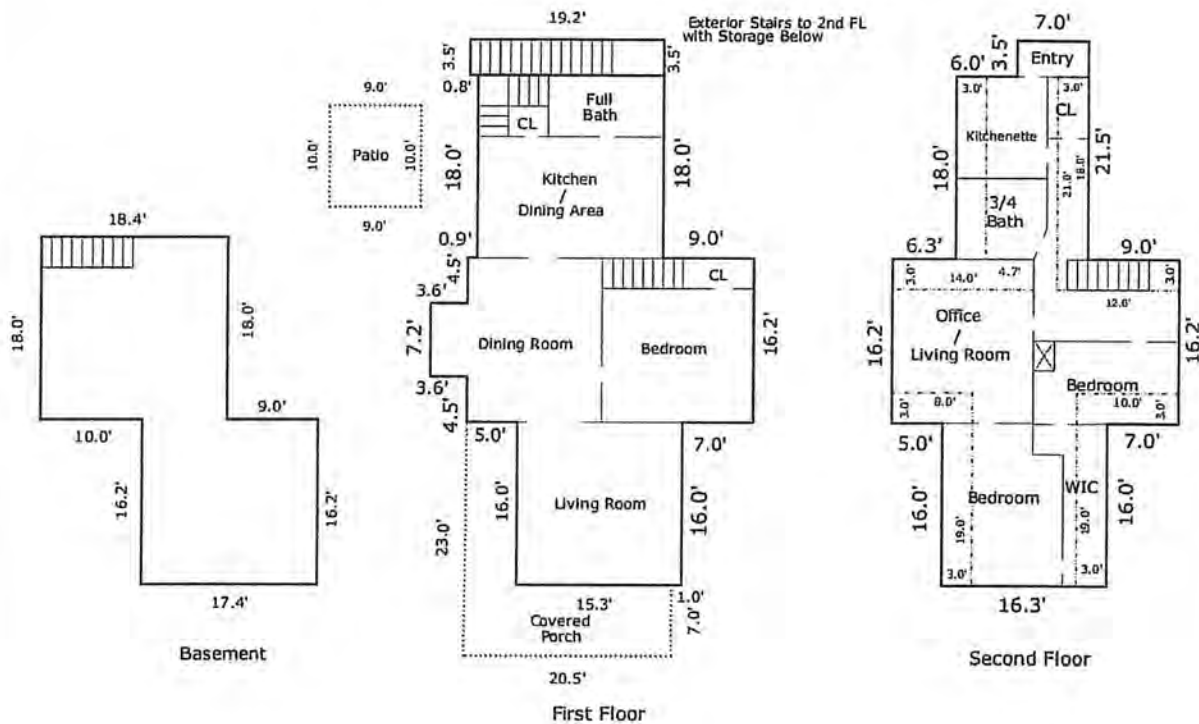

Comments:

Scale: 1" = 18'

AREA CALCULATIONS SUMMARY

Code	Description	Net Size	Net Totals
GLA1	First Floor	1076.38	
	Second Floor	977.76	
	NonStan Liv SqFt	-90.00	
	NonStan Liv SqFt	-78.00	
	NonStan Liv SqFt	-72.00	
	NonStan Liv SqFt	-96.00	
BSMT	Basement	613.08	1718.15
P/P	Covered Porch	224.40	613.08
	Patio	90.00	314.40
OTH	Ext Stairs to 2FL	67.20	67.20

LIVING AREA BREAKDOWN

Breakdown			Subtotals
First Floor			
0.5 x	0.0 x	18.4	0.00
	18.0 x	18.4	331.20
	28.3 x	4.5	127.35
	0.0 x	19.3	0.00
	16.0 x	16.3	260.80
	0.0 x	23.3	0.00
	4.5 x	28.3	127.35
	7.2 x	31.9	229.68
0.5 x	0.0 x	16.3	0.00
Second Floor			
0.5 x	0.0 x	16.2	0.00
	16.0 x	16.3	260.80
	18.0 x	13.0	234.00
	0.0 x	22.0	0.00
	28.3 x	16.2	458.46
	3.5 x	7.0	24.50
0.5 x	0.0 x	6.0	0.00
NonStan Liv SqFt			

CALCULATIONS



Memorandum

From: Brad Lenz
To: Plan Commission
Date: November 9, 2022
Subject: 1102 Grand Ave – Findings Report for Conditional Use Permit

Introduction

The petitioners applied for a conditional use permit to allow for the construction of a terrace area along the river frontage of their property. According to the zoning code, the River Edge Overlay Zoning District is established on any property within 50 feet from the ordinary high water mark of the Wisconsin River (W.M.C. § 23.02.93(3)). Since the structure would fall within this overlay zone, a conditional use permit through Plan Commission is required for its construction.

The Plan Commission held a public hearing last month to hear testimony from the public relating to the proposed conditional use. The petitioners explained additional details of the project. There was no additional *substantial evidence* presented at the public hearing.

Substantial Evidence

“Substantial evidence” means facts and information, other than personal preferences or speculation, directly pertaining to the requirements and conditions an applicant must meet to obtain a conditional use permit and that reasonable persons would accept in support of a conclusion (W.M.C. § 23.10.32(6)(a)). Statements of personal preferences or speculation not based on substantial evidence must be disregarded by the Plan Commission.

Recommended Findings

When deciding on a proposed conditional use permit, the Plan Commission must consider whether the conditional use:

- Is in harmony with the Comprehensive Plan
- Would result in a substantial or undue adverse impact on nearby property, the character of the neighborhood, environmental factors, traffic factors, parking, public improvements, public property or rights-of-way, or other matters affecting the public health, safety, or general welfare.
- Maintains the desired consistency of land uses, land use intensities, and land use impacts as related to the environs of the subject property.

- Is located in an area that will be adequately served by, and will not impose an undue burden on, any of the improvements, facilities, utilities or services provided by public or private agencies serving the subject property.
- The potential public benefits outweigh any potential adverse impacts of the proposed conditional use, after taking into consideration the applicant's proposal and any requirements recommended by the applicant to ameliorate such impacts.

Recommended Motion

The recommended motion of the Plan Commission shall be one of the following:

- Approve the use as originally proposed;
- Approve the proposed conditional use with modifications and/or conditions; or
- Deny approval of the proposed conditional use.

Staff recommends approval as proposed.

Comments


The proposed conditional use is not changing the principal use of the property as a single-family residence (with a home office). The terrace and shoreline areas, as accessory uses, are intended to improve the property overall. As stated in their application materials, the petitioners have taken precautions to minimize the negative impacts to the riverfront by maintaining as much existing vegetation as possible. They are minimizing the use of machinery needed in the construction process, and plan to reestablish vegetation that is lost.

While a public multi-use path has been preliminary identified to run through this area in some fashion in the future, a formal design is not currently in the works. Other properties along this stretch of the riverbank (i.e., between Thomas Street and Sturgeon Eddy Road) already have similar structures at various points along the riverbank. In designing a trail, the City would need to take into consideration these existing structures and work with the property owners.



1102 Grand Ave 200ft Buffer

- 200 Foot Buffer
- Parcel
- Building
- Road

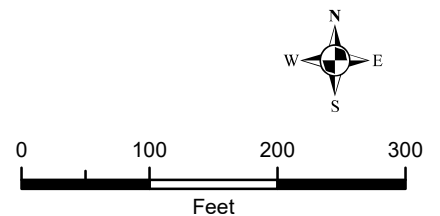

- NOTES:
1. DUPLICATION OF THIS MAP IS PROHIBITED WITHOUT THE WRITTEN CONSENT OF THE CITY OF WAUSAU ENGINEERING DEPT.
 2. THIS MAP WAS COMPILED AND DEVELOPED BY THE CITY OF WAUSAU AND MARATHON COUNTY GIS. THE CITY AND COUNTY ASSUME NO RESPONSIBILITY FOR THE ACCURACY OF THE INFORMATION CONTAINED HEREIN.
 3. AERIAL PHOTOGRAPH VISIBLE ON THIS MAP WAS TAKEN SPRING 2016.




Map Date: 10/10/2022

1102 Grand Ave – Conditional Use Permit Supplemental Information





The primary purpose for the proposed 8ft x 12ft terrace area is to allow for space on the slope for recreational use(chairs, patio table, ect.) and a resting area near the bottom of the stairs. It is not practical to use equipment on the slope, so all work will be completed by hand with as little additional soil disturbance as possible. Silt fence will be used above and below the work area to eliminated the possibility of soil erosion. The retaining wall will be similar to the picture shown above, and constructed using the details shown below. The terrace area will be above the 100-year flood elevation. The walking surface of the area will be constructed using concrete pavers. Once completed, the area with be planted with creeping myrtle to quickly stabilize the slope.

Retaining Wall Design Details

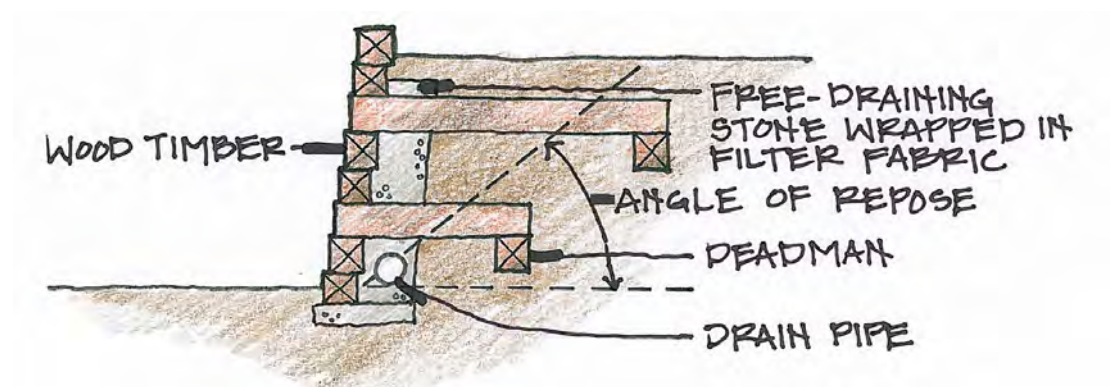


SHORE LINE TERRACE 1102 GRAND AVE PLAN VIEW

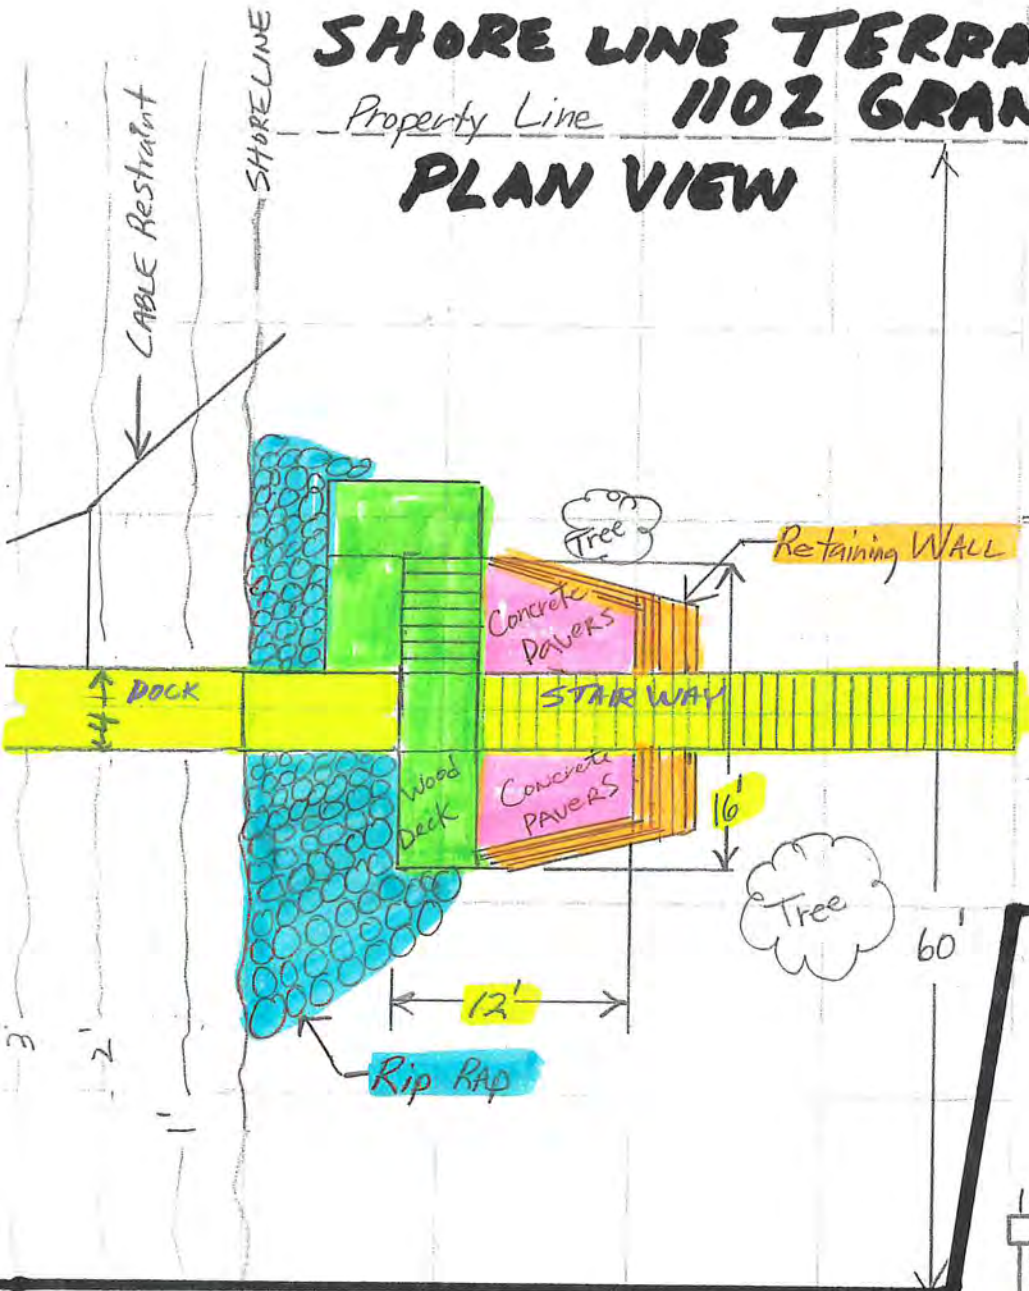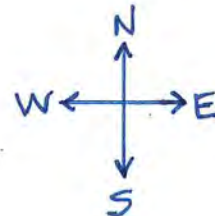

EROSION CONTROL:

- SILT FENCE ABOVE RIPRAP
- REVEGETATION OF SLOPE ALONG STAIRWAY
- DRAINAGE BASIN @ TOP SLOPE TO CONTROL RUN OFF

PROFILE VIEW

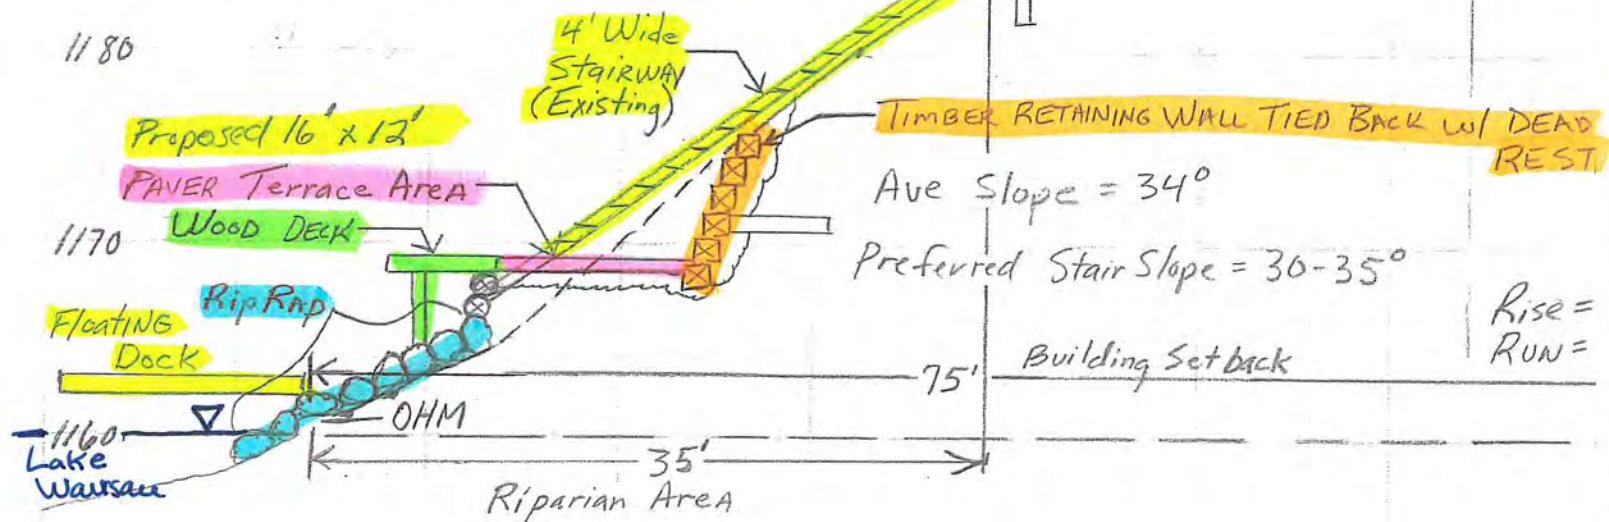









Memorandum

From: Andrew Lynch
To: Plan Commission
Date: November 9, 2022
Subject: Specific Implementation Plan (SIP) at 1520 Elm Street and 1601 Elm Street for parking lot changes in a Planned Unit Development (PUD)

Introduction

JAKnetter Architects, on behalf of Lokre Development, is petitioning for changes to the Specific Implementation Plan (SIP) for the housing and retail development at 1520 Elm Street and the remote parking lot at 1601 Elm Street. JAKnetter has been responsive to the changes City staff has suggested. This project is currently under construction.

The changes are outlined in detail in the attached cover letter and noted on the attached site plan. In brief, they are as follows:

1601 Elm Street

- Revise west parking lot and change the traffic flow to one way.
- Moving the dumpster corral.
- Removing the grill area.
- New landscape island in east parking lot.

1520 Elm Street

- Revised traffic flow from one-way to two-way.
- Pedestrian aisle in the lot and pedestrian crossing of Elm Street.
- Landscape islands in the lot.

Amendments to Specific Implementation Plan

Per Section 23.10.44 of the City's zoning ordinance, the process for review and approval of the SIP shall be identical to that for conditional use permits per [section 23.10.32\(5\)](#) through (9).

Staff Comments:

The changes proposed do address the staff concerns from the previous approval in June of 2021 regarding the landscaping islands and pedestrian connection across Elm Street. Staff initially had concerns over the traffic flow of 1601 Elm St and the increased parking against the retaining wall to accommodate the retail spaces. Included with the packet is a letter from the owner of the Best Western Plus Wausau Tower Inn allowing Bantr residents and guests to use the hotel easement and access to 17th Ave. Treatment of the railing on the west retaining wall to something more opaque that would help reduce the visibility of parked vehicles from the roadway would be welcome.

The pedestrian crossing was also revised to accommodate appropriate curb ramps on either side of Elm and into the parking lot.

The Plan Commission may motion to:

- Approve the amendments to the SIP as proposed;
- Approve the amendments with modifications and/or conditions; or
- Deny approval of the proposed amendments to the SIP

Staff recommends approval of the amendments to the SIP as proposed.



N16 W23217 STONE RIDGE DRIVE, SUITE 300
WAUKESHA, WI 53188 | www.jaknetter.com
office 262 513 9800 | fax 262 513 9815

October 6, 2022 (Revised November 2, 2022)

William D. Hebert, MPA
Division of Inspections
Brad Lenz, ACIP
City Planner
City of Wausau
407 Grant Street
Wausau, WI 54403

**RE: Proposed Wausau Bantr Parking Revision and Updated South Parking Lot Design Narrative
1601 Elm Street and 1520 Elm Street**

Bill and Brad,

On behalf of Lokre Development we are submitting a Site Plan design package to the City of Wausau for review and approval at the November Plan Commission meeting. This package includes architectural design drawings only with focus on committee acceptance to incorporate a parking lot revision to the west end of the 1601 Elm Street development. Also included is an updated site plan design for the remote south parking lot across the street as originally proposed to the city at 1520 Elm Street. As the fall season is upon us, we are hoping to gain approval in order to quickly move into final construction of the parking lot and site work at the main building site before the end of the year. We are also providing a new revised site design for the remote south parking lot for review with the intent of finalizing the remaining approvals which will include landscaping and civil documents in the next round of the city's meeting schedule. Listed below is a quick summary of the design narrative proposed for each parcel:

1601 Elm Street – Main Building Site:

Since the receipt of Plan Commission and State Approval, Lokre Development has identified the need for some minor revisions to the site plan that will add parking at the west end and assist in the overall success of the project. Below is a quick summary with attached drawings for reference and information:

1. We are requesting to revise the west parking lot area to pave up to the existing west railing and retaining wall condition and incorporate angled parking for the west end retail use. This revision consists of some minor changes to the islands for circulation and a reduced concrete sidewalk width along the west building facade from 10' to 6'-8". By utilizing this area, we are able to gain (8) additional parking stalls, going from (10) to (18) stalls. This request is taking a cue from the previous development which utilized this area for parking stalls along the west property line – see attached photo of the previous condition. The 1st floor retail component of this mixed-use building will be much better suited with more parking adjacent to the entries and is looking to gain approval by incorporating the same design intent as the original development. Treatment of the railing is open for discussion and concrete curb stops will be placed at each stall along the west property line.

2. The dumpster corral area at the SE corner of the site has been removed and (2) parking stalls have been added. Garbage will be stored in the garage and removal will be coordinated with maintenance and the waste company.
3. The potential grill area in the NE corner has been removed. The existing north concrete curb line will remain and be used and tied into the new pavement.
4. A new landscape island has been added in the center of the east parking field in order to adhere to city covenants of one needed every 180 lineal feet.

1520 Elm Street – South Remote Parking Lot:

Plan Commission Approval included the need to redesign the south parking lot which will be used for additional parking to support the rooftop restaurant. JAK is providing an updated site plan with revisions addressing those concerns and is requesting some feedback from the Plan Commission on the design intent before releasing the landscaping and civil design engineers for final documents. Below is a quick summary with attached drawings for reference and information:

1. Our original layout depicted a one-way flow of traffic which has been eliminated and replaced with two-way circulation throughout the parking lot which will be more accommodating to visitors. 24' wide drive aisles are maintained and landscape islands have been added. The existing curb cut on Elm Street will remain although there is a possibility that it may shift slightly to the west. There are (80) parking stalls (including 4 handicap stalls) provided on the south lot which equates to a total parking count of 356 for the entire development. (276 surface and interior parking stalls at 1601 Elm + 80 stalls at 1520 Elm = 356 total stalls). Bicycle parking is identified at both sites as well.
2. There is a central 7'-0" wide pedestrian aisle located from south to north for patrons to use and have safe access to the mixed-use facility. The pedestrian path will lead to a crosswalk at Elm Street with accessible curb cuts. JAK will work with the Engineering Department as required but sees the need for yellow pedestrian crosswalk signs on both sides of the street and believes a clearly defined crosswalk with a central cone sign in the street with verbiage "yield to pedestrians in the crosswalk – it is a state law" would assist in the safety. See photos for reference on the attached site plan sheet.
3. Landscape islands help define the parking field and 20'-0" tall cut-off light fixtures will be located centrally inside the parking lot and maintain city foot-candle requirements.
4. Final design documents for landscaping, lighting calculations and civil drawings will be submitted once this design concept is approved.

Please feel free to contact me directly with any questions at 262-278-4383.

Sincerely,

JAKnetter ARCHITECTS, Inc.



Jay Knetter, AIA
President



View looking South along existing West Property Line showing previous development with parking lined up to existing railing at property line.



Best Western Plus Wausau Tower Inn

201 N. 17th Avenue Wausau, Wisconsin 54401 United States
Telephone: 715.845.4341. Email: jay@wausautowerinn.com

Date: Nov 7, 2022

To,
12 Gauge Construction LLC
2013 S. Stoughton Rd
Madison, WI 53716

Subject: Easement and Entrance use

Dear Jim,


Please be aware that we have agreed with our neighbor, owner's of the Bantr Apartments, located at 1520 Elm St, Wausau WI 54401 to share our easement and entrances. Their tenants and our guests can use either entrances located on 17th Ave (owned by us) and Elm Street (owned by Bantr Apartments) and we plan to share common easement space between our properties.

If you have any questions, please feel free to contact me.

Thanks

A handwritten signature in dark ink, appearing to read 'Jay Govardhan', with a stylized flourish at the end.

Jay Govardhan
Owner
Nidus Holding Company LLC
Best Western Plus Wausau Tower Inn

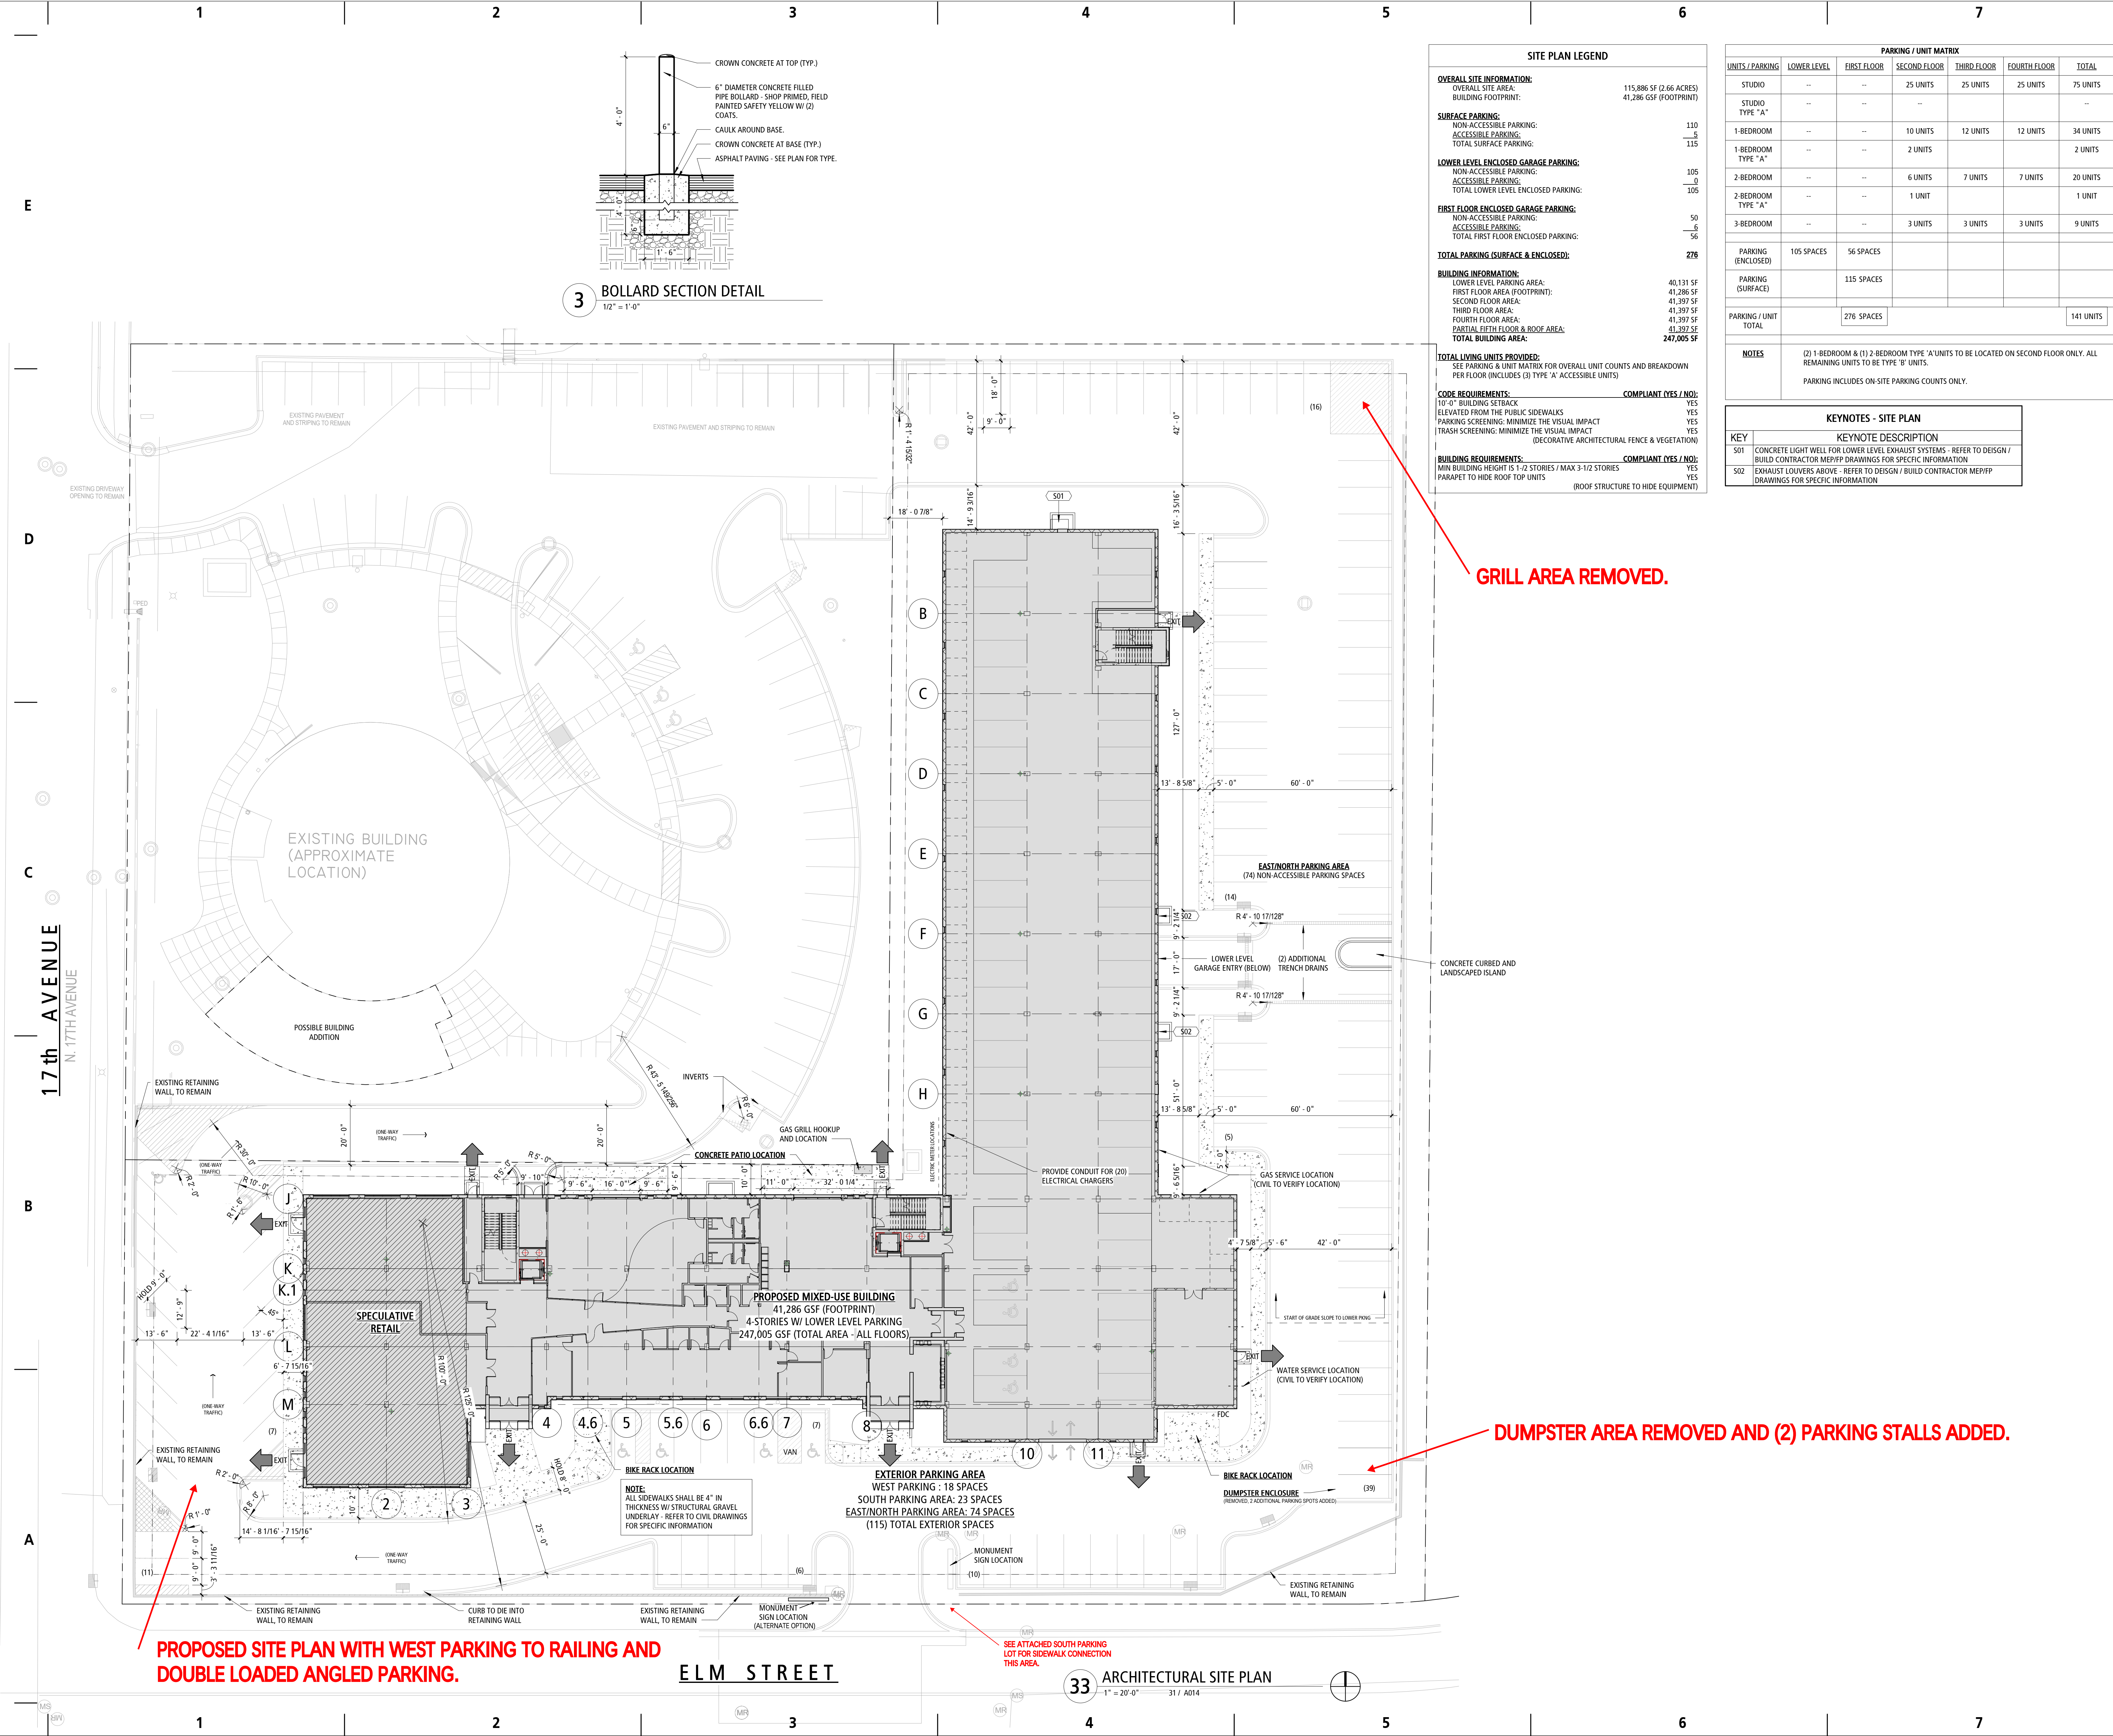

3 BOLLARD SECTION DETAIL
1/2" = 1'-0"

SITE PLAN LEGEND	
OVERALL SITE INFORMATION:	
OVERALL SITE AREA:	115,886 SF (2.66 ACRES)
BUILDING FOOTPRINT:	41,286 GSF (FOOTPRINT)
SURFACE PARKING:	
NON-ACCESSIBLE PARKING:	110
ACCESSIBLE PARKING:	5
TOTAL SURFACE PARKING:	115
LOWER LEVEL ENCLOSED GARAGE PARKING:	
NON-ACCESSIBLE PARKING:	105
ACCESSIBLE PARKING:	9
TOTAL LOWER LEVEL ENCLOSED PARKING:	105
FIRST FLOOR ENCLOSED GARAGE PARKING:	
NON-ACCESSIBLE PARKING:	50
ACCESSIBLE PARKING:	6
TOTAL FIRST FLOOR ENCLOSED PARKING:	56
TOTAL PARKING (SURFACE & ENCLOSED):	278
BUILDING INFORMATION:	
LOWER LEVEL PARKING AREA:	40,131 SF
FIRST FLOOR AREA (FOOTPRINT):	41,286 SF
SECOND FLOOR AREA:	41,397 SF
THIRD FLOOR AREA:	41,397 SF
FOURTH FLOOR AREA:	41,397 SF
PARTIAL FIFTH FLOOR & ROOF AREA:	41,292 SF
TOTAL BUILDING AREA:	247,005 SF
TOTAL LIVING UNITS PROVIDED:	
SEE PARKING & UNIT MATRIX FOR OVERALL UNIT COUNTS AND BREAKDOWN PER FLOOR (INCLUDES (3) TYPE 'A' ACCESSIBLE UNITS)	
CODE REQUIREMENTS:	COMPLIANT (YES / NO):
10'-0" BUILDING SETBACK	YES
ELEVATED FROM THE PUBLIC SIDEWALKS	YES
PARKING SCREENING: MINIMIZE THE VISUAL IMPACT (DECORATIVE ARCHITECTURAL FENCE & VEGETATION)	YES
TRASH SCREENING: MINIMIZE THE VISUAL IMPACT (DECORATIVE ARCHITECTURAL FENCE & VEGETATION)	YES
BUILDING REQUIREMENTS:	COMPLIANT (YES / NO):
MIN BUILDING HEIGHT IS 1-1/2 STORIES / MAX 3-1/2 STORIES	YES
PARAPET TO HIDE ROOF TOP UNITS	YES
(ROOF STRUCTURE TO HIDE EQUIPMENT)	

PARKING / UNIT MATRIX						
UNITS / PARKING	LOWER LEVEL	FIRST FLOOR	SECOND FLOOR	THIRD FLOOR	FOURTH FLOOR	TOTAL
STUDIO	--	--	25 UNITS	25 UNITS	25 UNITS	75 UNITS
STUDIO TYPE "A"	--	--	--	--	--	--
1-BEDROOM	--	--	10 UNITS	12 UNITS	12 UNITS	34 UNITS
1-BEDROOM TYPE "A"	--	--	2 UNITS	--	--	2 UNITS
2-BEDROOM	--	--	6 UNITS	7 UNITS	7 UNITS	20 UNITS
2-BEDROOM TYPE "A"	--	--	1 UNIT	--	--	1 UNIT
3-BEDROOM	--	--	3 UNITS	3 UNITS	3 UNITS	9 UNITS
PARKING (ENCLOSED)	105 SPACES	56 SPACES	--	--	--	--
PARKING (SURFACE)	--	115 SPACES	--	--	--	--
PARKING / UNIT TOTAL	--	278 SPACES	--	--	--	141 UNITS
NOTES	(2) 1-BEDROOM & (1) 2-BEDROOM TYPE "A" UNITS TO BE LOCATED ON SECOND FLOOR ONLY. ALL REMAINING UNITS TO BE TYPE "B" UNITS. PARKING INCLUDES ON-SITE PARKING COUNTS ONLY.					

KEYNOTES - SITE PLAN	
KEY	KEYNOTE DESCRIPTION
S01	CONCRETE LIGHT WELL FOR LOWER LEVEL EXHAUST SYSTEMS - REFER TO DESIGN / BUILD CONTRACTOR MEP/FP DRAWINGS FOR SPECIFIC INFORMATION
S02	EXHAUST LOUVERS ABOVE - REFER TO DESIGN / BUILD CONTRACTOR MEP/FP DRAWINGS FOR SPECIFIC INFORMATION



N16 W23217 STONE RIDGE DRIVE, SUITE 300
WAUKESHA, WI 53188 | www.jaknetter.com
office 262 513 9800 | fax 262 513 9815

PROJECT INFORMATION:

WAUSAU BANTR

1520 ELM STREET
WAUSAU, WISCONSIN
54401

DRAWING ISSUANCE:

CONSTRUCTION
DRAWINGS

REVISIONS		
#	DATE	DESCRIPTION
3	1/4/22	STATE REVISIONS
7	8/19/22	CONSTRUCTION DRAWINGS CB #5

06 October 2022

PROJECT NUMBER	PROJECT MANAGER
28000-00	JK

ARCHITECTURAL SITE
PLAN

AS100

© JAKnetter Architects

1

2

3

4

5

6

7

E

D

C

B

A

17th AVENUE

17th AVENUE

ELM STREET

PROPOSED MIXED-USE BUILDING

FOR PROPOSED MIXED-USE
SITE DEVELOPMENT SEE AS100

EXISTING PARCEL DEVELOPED
BY OTHERS AND NOT INCLUDED
IN SCOPE

EXISTING PARCEL DEVELOPED
BY OTHERS AND NOT INCLUDED
IN SCOPE

EXISTING PARCEL DEVELOPED
BY OTHERS AND NOT INCLUDED
IN SCOPE

PROPOSED REVISED SITE PLAN WITH PARKING FOR
SOUTH LOT PARCEL.

34

ARCHITECTURAL SITE PLAN - ACCESSORY PARKING LOT

1" = 20'-0" 31 / A014



N16 W23217 STONE RIDGE DRIVE, SUITE 300
WAUKESHA, WI 53188 | www.jaknetter.com
office 262 513 9800 | fax 262 513 9815


PROJECT INFORMATION:

WAUSAU BANTR

1520 ELM STREET
WAUSAU, WISCONSIN
54401

DRAWING ISSUANCE:

CONSTRUCTION
DRAWINGS

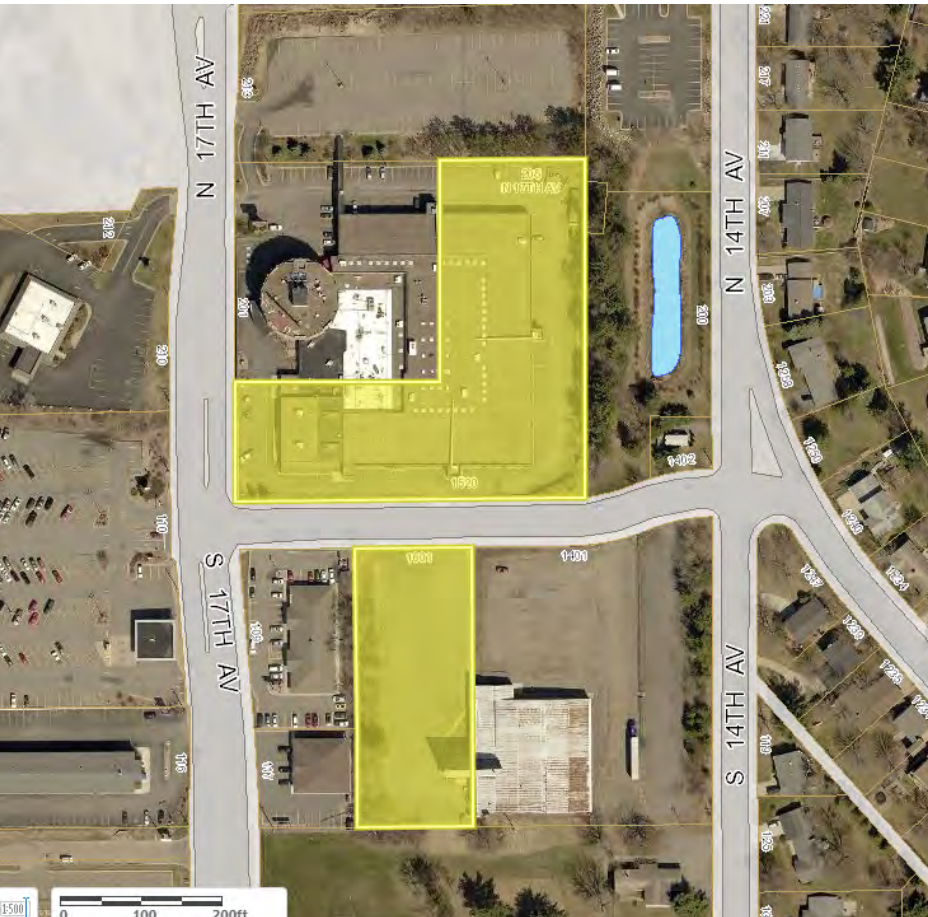

REVISIONS

#	DATE	DESCRIPTION
7	8/19/22	CONSTRUCTION DRAWINGS CB #5

31 OCTOBER 2022

PROJECT NUMBER	PROJECT MANAGER
28000-00	JK


OFF STREET PARKING
LOT SITE PLAN

AS101

© JAKnetter Architects



KEYNOTES - SITE PLAN	
KEY	KEYNOTE DESCRIPTION
501	CONCRETE LIGHT WELL FOR LOWER LEVEL EXHAUST SYSTEMS - REFER TO DEISGN / BUILD CONTRACTOR MEP/FP DRAWINGS FOR SPECIFIC INFORMATION
502	EXHAUST LOUVERS ABOVE - REFER TO DEISGN / BUILD CONTRACTOR MEP/FP DRAWINGS FOR SPECIFIC INFORMATION

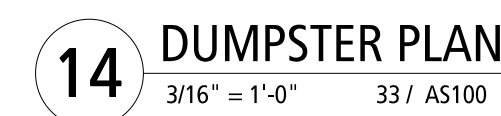


STATE APPROVED SITE PLAN FOR REFERENCE.

ELM STREET

GENERAL NOTES - FLOOR PLAN	
1.	BEFORE BEGINNING WORK, INVESTIGATE AND VERIFY THE EXISTENCE AND LOCATION OF MECHANICAL AND ELECTRICAL SYSTEMS AND OTHER CONSTRUCTION AFFECTING THE WORK. IF DISCREPANCIES ARE DISCOVERED, NOTIFY ARCHITECT PROMPTLY.
2.	DIMENSIONS ON FLOOR PLANS ARE TO FINISH FACE OF WALLS UNLESS NOTED OTHERWISE.
3.	VERIFY STRUCTURAL ELEMENTS INCLUDING BUT NOT LIMITED TO POST TENSION CABLES OR OTHER REINFORCEMENT EMBEDDED IN FLOOR SLABS PRIOR TO CORING OR CUTTING. COORDINATE VERIFICATION METHOD WITH G.C.
4.	PROVIDE ALL FINISH SAMPLES TO ARCHITECT FOR REVIEW AND APPROVAL PRIOR TO INSTALLATION, INCLUDING BUT NOT LIMITED TO CARPET, WALL COVERINGS, PAINT DRAW-DOWNS, VINYL, BASE, ETC.
5.	PROVIDE MOISTURE RESISTANT AND MOLD RESISTANT TYPE GYPSUM BOARD AT PLUMBING FIXTURE WALLS.
6.	LOCATE ALL DOOR JAMBS 4" FROM ADJACENT PERPENDICULAR WALL UNLESS NOTED OTHERWISE.
7.	PROVIDE BLOCKING AND FRAMING AS INDICATED AND AS REQUIRED TO SUPPORT FACING MATERIALS, FIXTURES, SPECIALTY ITEMS, MILLWORK AND TRIM.
8.	PROVIDE 3/4" FIRE RETARDANT TREATED PLYWOOD AS BACKING PANELS FOR TELEPHONE & ELECTRICAL EQUIPMENT IN ELECTRICAL AND GAS UTILITY ROOMS. INSTALL AT 1'-0" AFF TO FINISHED CEILING. PAINT PLYWOOD TO MATCH ADJACENT WALL FINISH. COORDINATE FINAL SIZE AND LOCATION WITH OWNER & GENERAL CONTRACTOR.
9.	PROVIDE REQUIRED UTILITY SERVICES TO EQUIPMENT, FURNISHINGS AND APPLIANCES. COORDINATE REQUIREMENTS WITH OWNER & GENERAL CONTRACTOR.
10.	REFER TO STRUCTURAL DRAWINGS FOR SHEAR WALL LOCATIONS.
11.	ALL TYPE "B" UNITS SHALL HAVE BACING INSTALLED WITHIN THE STUD CAVITY FOR POTENTIAL ACCESSIBLE ACCESSORY INSTALLATION.

KEYNOTES - FLOOR PLAN	
KEY	KEYNOTE DESCRIPTION
F02	HVAC INTAKE / EXHAUST LOCATION FOR PARKING GARAGE - REFER TO DESIGN/BUILD CONTRACTOR DRAWINGS FOR SPECIFICATIONS AND INFORMATION
F03	ELECTRICAL SERVICE LOCATION
F04	WATER SERVICE LOCATION
F05	GAS SERVICE LOCATION
F06	ROOF TOP UNIT LOCATION FOR RESTAURANT AND YOGA STUDIO (15-TON TO BE CONFIRMED BY DESIGN/BUILD MECHANICAL CONTRACTOR)
F08	RESIDENT STORAGE UNITS - WALL DESIGN TBD
F09	6" DIA FLOOR DRAIN - REFER TO DESIGN/BUILD PLUMBING CONTRACTOR DRAWINGS FOR SPECIFIC INFORMATION
F11	WALL MOUNTED SERVICE SINK - SEE DESIGN/BUILD DRAWINGS FOR SPECIFIC SPECIFICATIONS & RECOMMENDATIONS
F13	WASHER / DRYER BY OWNER
F14	ALIGN GYP BD BETWEEN DIFFERING WALL TYPES
F23	EXHAUST LOUVERS ABOVE - REFER TO DESIGN / BUILD CONTRACTOR MEP/FP DRAWINGS FOR SPECIFIC INFORMATION
F24	CONCRETE LIGHT WELL BELOW FOR LOWER LEVEL INTAKE SYSTEMS - REFER TO DESIGN / BUILD CONTRACTOR MEP/FP DRAWINGS FOR SPECIFIC INFORMATION
F25	ELEVATOR SMOKE CURTAIN - MODEL 200, BY SMOKE GUARD (TYPICAL @ SECOND, THIRD & FOURTH FLOOR (RESIDENCE FLOORS ONLY))

FLOOR PLAN LEGEND	
	EXISTING WALL TO REMAIN
	NEW WALL CONSTRUCTION
	EXISTING DOOR TO REMAIN
	DOOR - NEW CONSTRUCTION
	DOOR NUMBER - REFER TO DOOR SCHEDULE
	WALL TYPE - REFER TO SHEET A000
	KEYNOTE - REFER TO KEYNOTE LEGEND
	FIRE EXTINGUISHER (WALL / COLUMN HOOK CONNECTION)
	ACADEMY, CLEAR ALUMINUM, VERTICAL DUO, SEMI-RECESSED FIRE EXTINGUISHER CABINET BY SL INDUSTRIES OR EQUAL

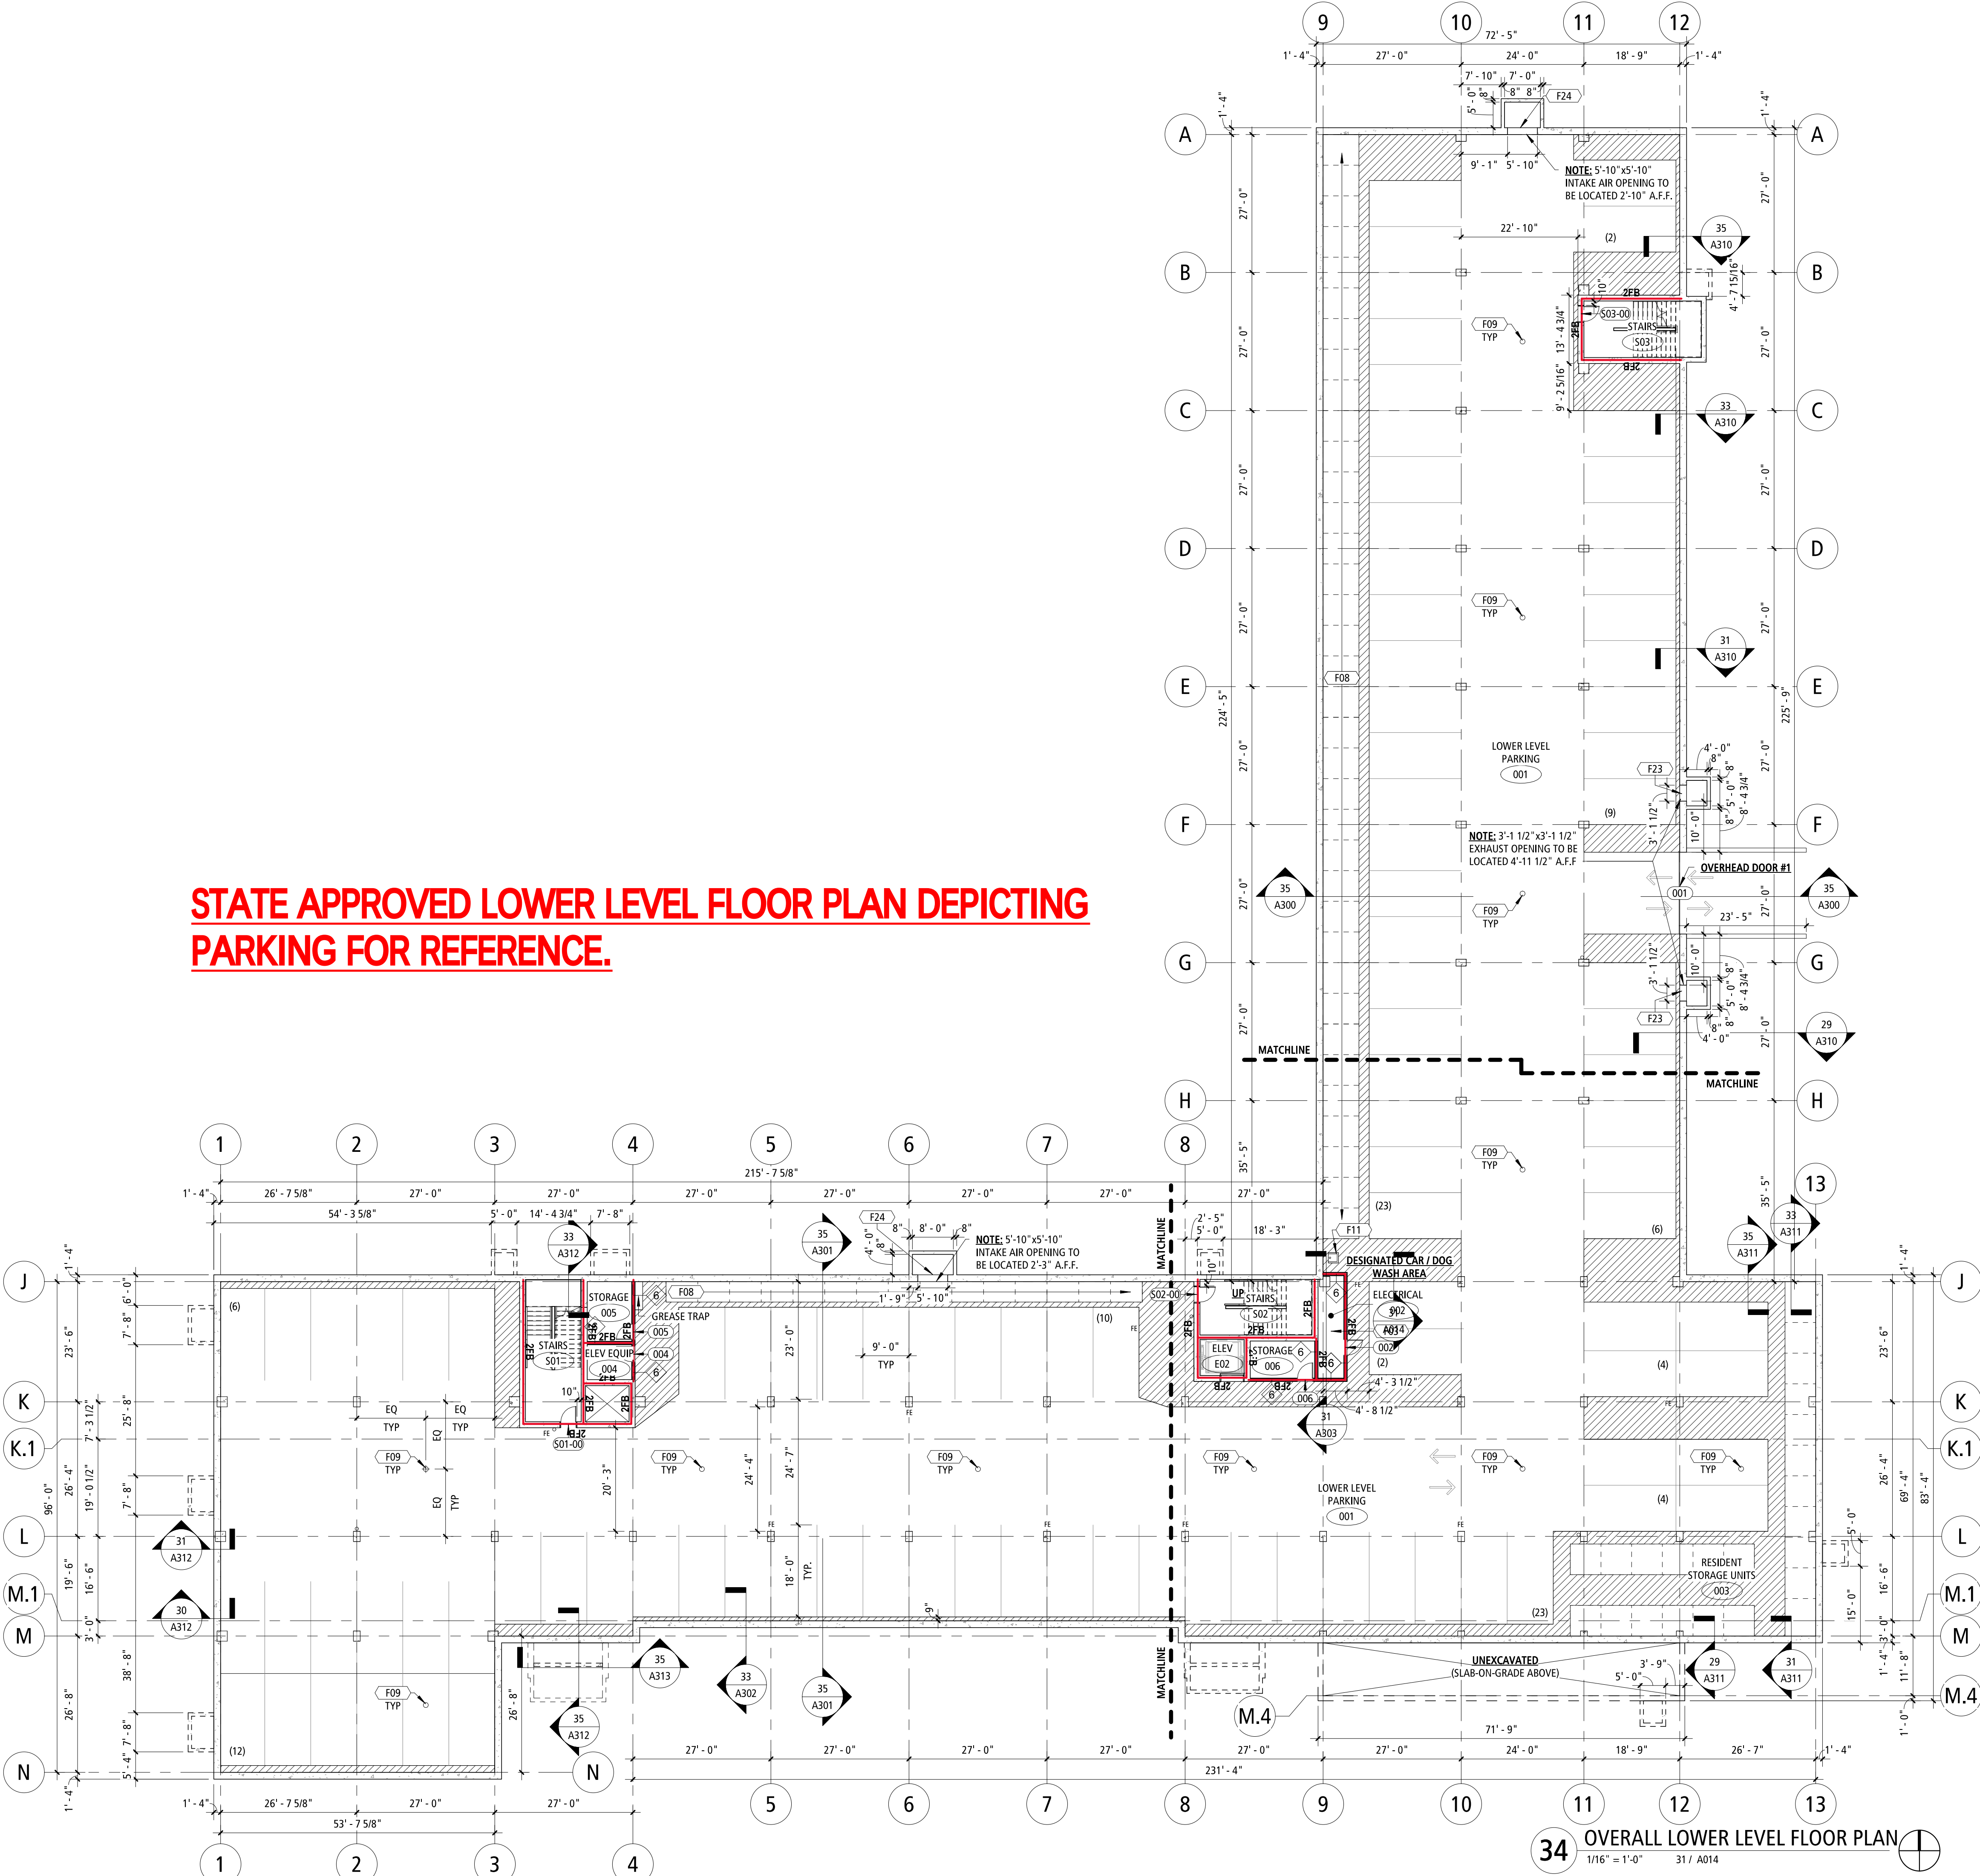

N16 W23217 STONE RIDGE DRIVE, SUITE 300
WAUKESHA, WI 53188 | www.jaknetter.com
office 262 513 9800 | fax 262 513 9815

PROJECT INFORMATION:
WAUSAU BANTR

1520 ELM STREET
WAUSAU, WISCONSIN
54401

DRAWING ISSUANCE:
**CONSTRUCTION
DRAWINGS**

REVISIONS		
#	DATE	DESCRIPTION
1	9/30/21	CB #1
2	11/4/21	CB #2
3	1/4/22	STATE REVISIONS
4	1/20/22	STATE REVISIONS - 2.0
7	8/19/22	CONSTRUCTION DRAWINGS CB #5

18 February 2022
PROJECT NUMBER PROJECT MANAGER
28000-00 JK

OVERALL LOWER LEVEL
FLOOR PLAN

A100
© JAKnetter Architects

E

D

C

B

A



N16 W23217 STONE RIDGE DRIVE, SUITE 300
WAUKESHA, WI 53188 | www.jaknetter.com
office 262 513 9800 | fax 262 513 9815

PROJECT INFORMATION:
WAUSAU BANTR

1520 ELM STREET
WAUSAU, WISCONSIN
54401

DRAWING ISSUANCE:
**CONSTRUCTION
DRAWINGS**

REVISIONS		
#	DATE	DESCRIPTION
1	9/30/21	CB #1
2	11/4/21	CB #2
3	1/4/22	STATE REVISIONS
4	1/20/22	STATE REVISIONS - 2.0
5	4/11/22	CB #3
7	8/19/22	CONSTRUCTION DRAWINGS CB #5
8	9/13/22	CB #6
9/15/22		UPDATED

18 February 2022
PROJECT NUMBER 28000-00 PROJECT MANAGER JK


OVERALL FIRST FLOOR
PLAN

A101
© JAKnetter Architects

GENERAL NOTES - FLOOR PLAN	
1.	BEFORE BEGINNING WORK, INVESTIGATE AND VERIFY THE EXISTENCE AND LOCATION OF MECHANICAL AND ELECTRICAL SYSTEMS AND OTHER CONSTRUCTION AFFECTING THE WORK. IF DISCREPANCIES ARE DISCOVERED, NOTIFY ARCHITECT PROMPTLY.
2.	DIMENSIONS ON FLOOR PLANS ARE TO FINISH FACE OF WALLS UNLESS NOTED OTHERWISE.
3.	VERIFY STRUCTURAL ELEMENTS INCLUDING BUT NOT LIMITED TO POST TENSION CABLES OR OTHER REINFORCEMENT EMBEDDED IN FLOOR SLABS PRIOR TO CORING OR CUTTING. COORDINATE VERIFICATION METHOD WITH G.C.
4.	PROVIDE ALL FINISH SAMPLES TO ARCHITECT FOR REVIEW AND APPROVAL PRIOR TO INSTALLATION, INCLUDING BUT NOT LIMITED TO CARPET, WALL COVERINGS, PAINT, DRAW-DOWNS, VINYL, BASE, ETC.
5.	PROVIDE MOISTURE RESISTANT AND MOLD RESISTANT TYPE GYPSUM BOARD AT PLUMBING FIXTURE WALLS.
6.	LOCATE ALL DOOR JAMBS 4" FROM ADJACENT PERPENDICULAR WALL UNLESS NOTED OTHERWISE.
7.	PROVIDE BLOCKING AND FRAMING AS INDICATED AND AS REQUIRED TO SUPPORT FACING MATERIALS, FIXTURES, SPECIALTY ITEMS, MILLWORK AND TRIM.
8.	PROVIDE 3/4" FIRE-RETARDANT TREATED PLYWOOD AS BACKING PANELS FOR TELEPHONE & ELECTRICAL EQUIPMENT IN ELECTRICAL AND GAS UTILITY ROOMS. INSTALL AT 1'-0" AFF TO FINISHED CEILING. PAINT PLYWOOD TO MATCH ADJACENT WALL FINISH. COORDINATE FINAL SIZE AND LOCATION WITH OWNER & GENERAL CONTRACTOR.
9.	PROVIDE REQUIRED UTILITY SERVICES TO EQUIPMENT, FURNISHINGS AND APPLIANCES. COORDINATE REQUIREMENTS WITH OWNER & GENERAL CONTRACTOR.
10.	REFER TO STRUCTURAL DRAWINGS FOR SHEAR WALL LOCATIONS.
11.	ALL TYPE "B" UNITS SHALL HAVE BACING INSTALLED WITHIN THE STUD CAVITY FOR POTENTIAL ACCESSIBLE ACCESSORY INSTALLATION.

KEYNOTES - FLOOR PLAN	
KEY	KEYNOTE DESCRIPTION
F02	HVAC INTAKE / EXHAUST LOCATION FOR PARKING GARAGE - REFER TO DESIGN/BUILD CONTRACTOR DRAWINGS FOR SPECIFICATIONS AND INFORMATION
F03	ELECTRICAL SERVICE LOCATION
F04	WATER SERVICE LOCATION
F05	GAS SERVICE LOCATION
F06	ROOF TOP UNIT LOCATION FOR RESTAURANT AND YOGA STUDIO (15-TON TO BE CONFIRMED BY DESIGN/BUILD MECHANICAL CONTRACTOR)
F08	RESIDENT STORAGE UNITS - WALL DESIGN TBD
F09	6" DIA FLOOR DRAIN - REFER TO DESIGN/BUILD PLUMBING CONTRACTOR DRAWINGS FOR SPECIFIC INFORMATION
F11	WALL MOUNTED SERVICE SINK - SEE DESIGN/BUILD DRAWINGS FOR SPECIFIC SPECIFICATIONS & RECOMMENDATIONS
F13	WASHER / DRYER BY OWNER
F14	ALIGN GYP BD BETWEEN DIFFERING WALL TYPES
F23	EXHAUST LOUVERS ABOVE - REFER TO DESIGN / BUILD CONTRACTOR MEP/FP DRAWINGS FOR SPECIFIC INFORMATION
F24	CONCRETE LIGHT WELL BELOW FOR LOWER LEVEL INTAKE SYSTEMS - REFER TO DESIGN / BUILD CONTRACTOR MEP/FP DRAWINGS FOR SPECIFIC INFORMATION
F25	ELEVATOR SMOKE CURTAIN - MODEL 200, BY SMOKE GUARD (TYPICAL @ SECOND, THIRD & FOURTH FLOOR (RESIDENCE FLOORS ONLY))

FLOOR PLAN LEGEND	
	EXISTING WALL TO REMAIN
	NEW WALL CONSTRUCTION
	EXISTING DOOR TO REMAIN
	DOOR - NEW CONSTRUCTION
	DOOR NUMBER - REFER TO DOOR SCHEDULE
	WALL TYPE - REFER TO SHEET A000
	KEYNOTE - REFER TO KEYNOTE LEGEND
	FIRE EXTINGUISHER (WALL / COLUMN HOOK CONNECTION)
	ACADEMY, CLEAR ALUMINUM, VERTICAL DIV, SEMI-RECESSED FIRE EXTINGUISHER CABINET BY SL INDUSTRIES OR EQUAL

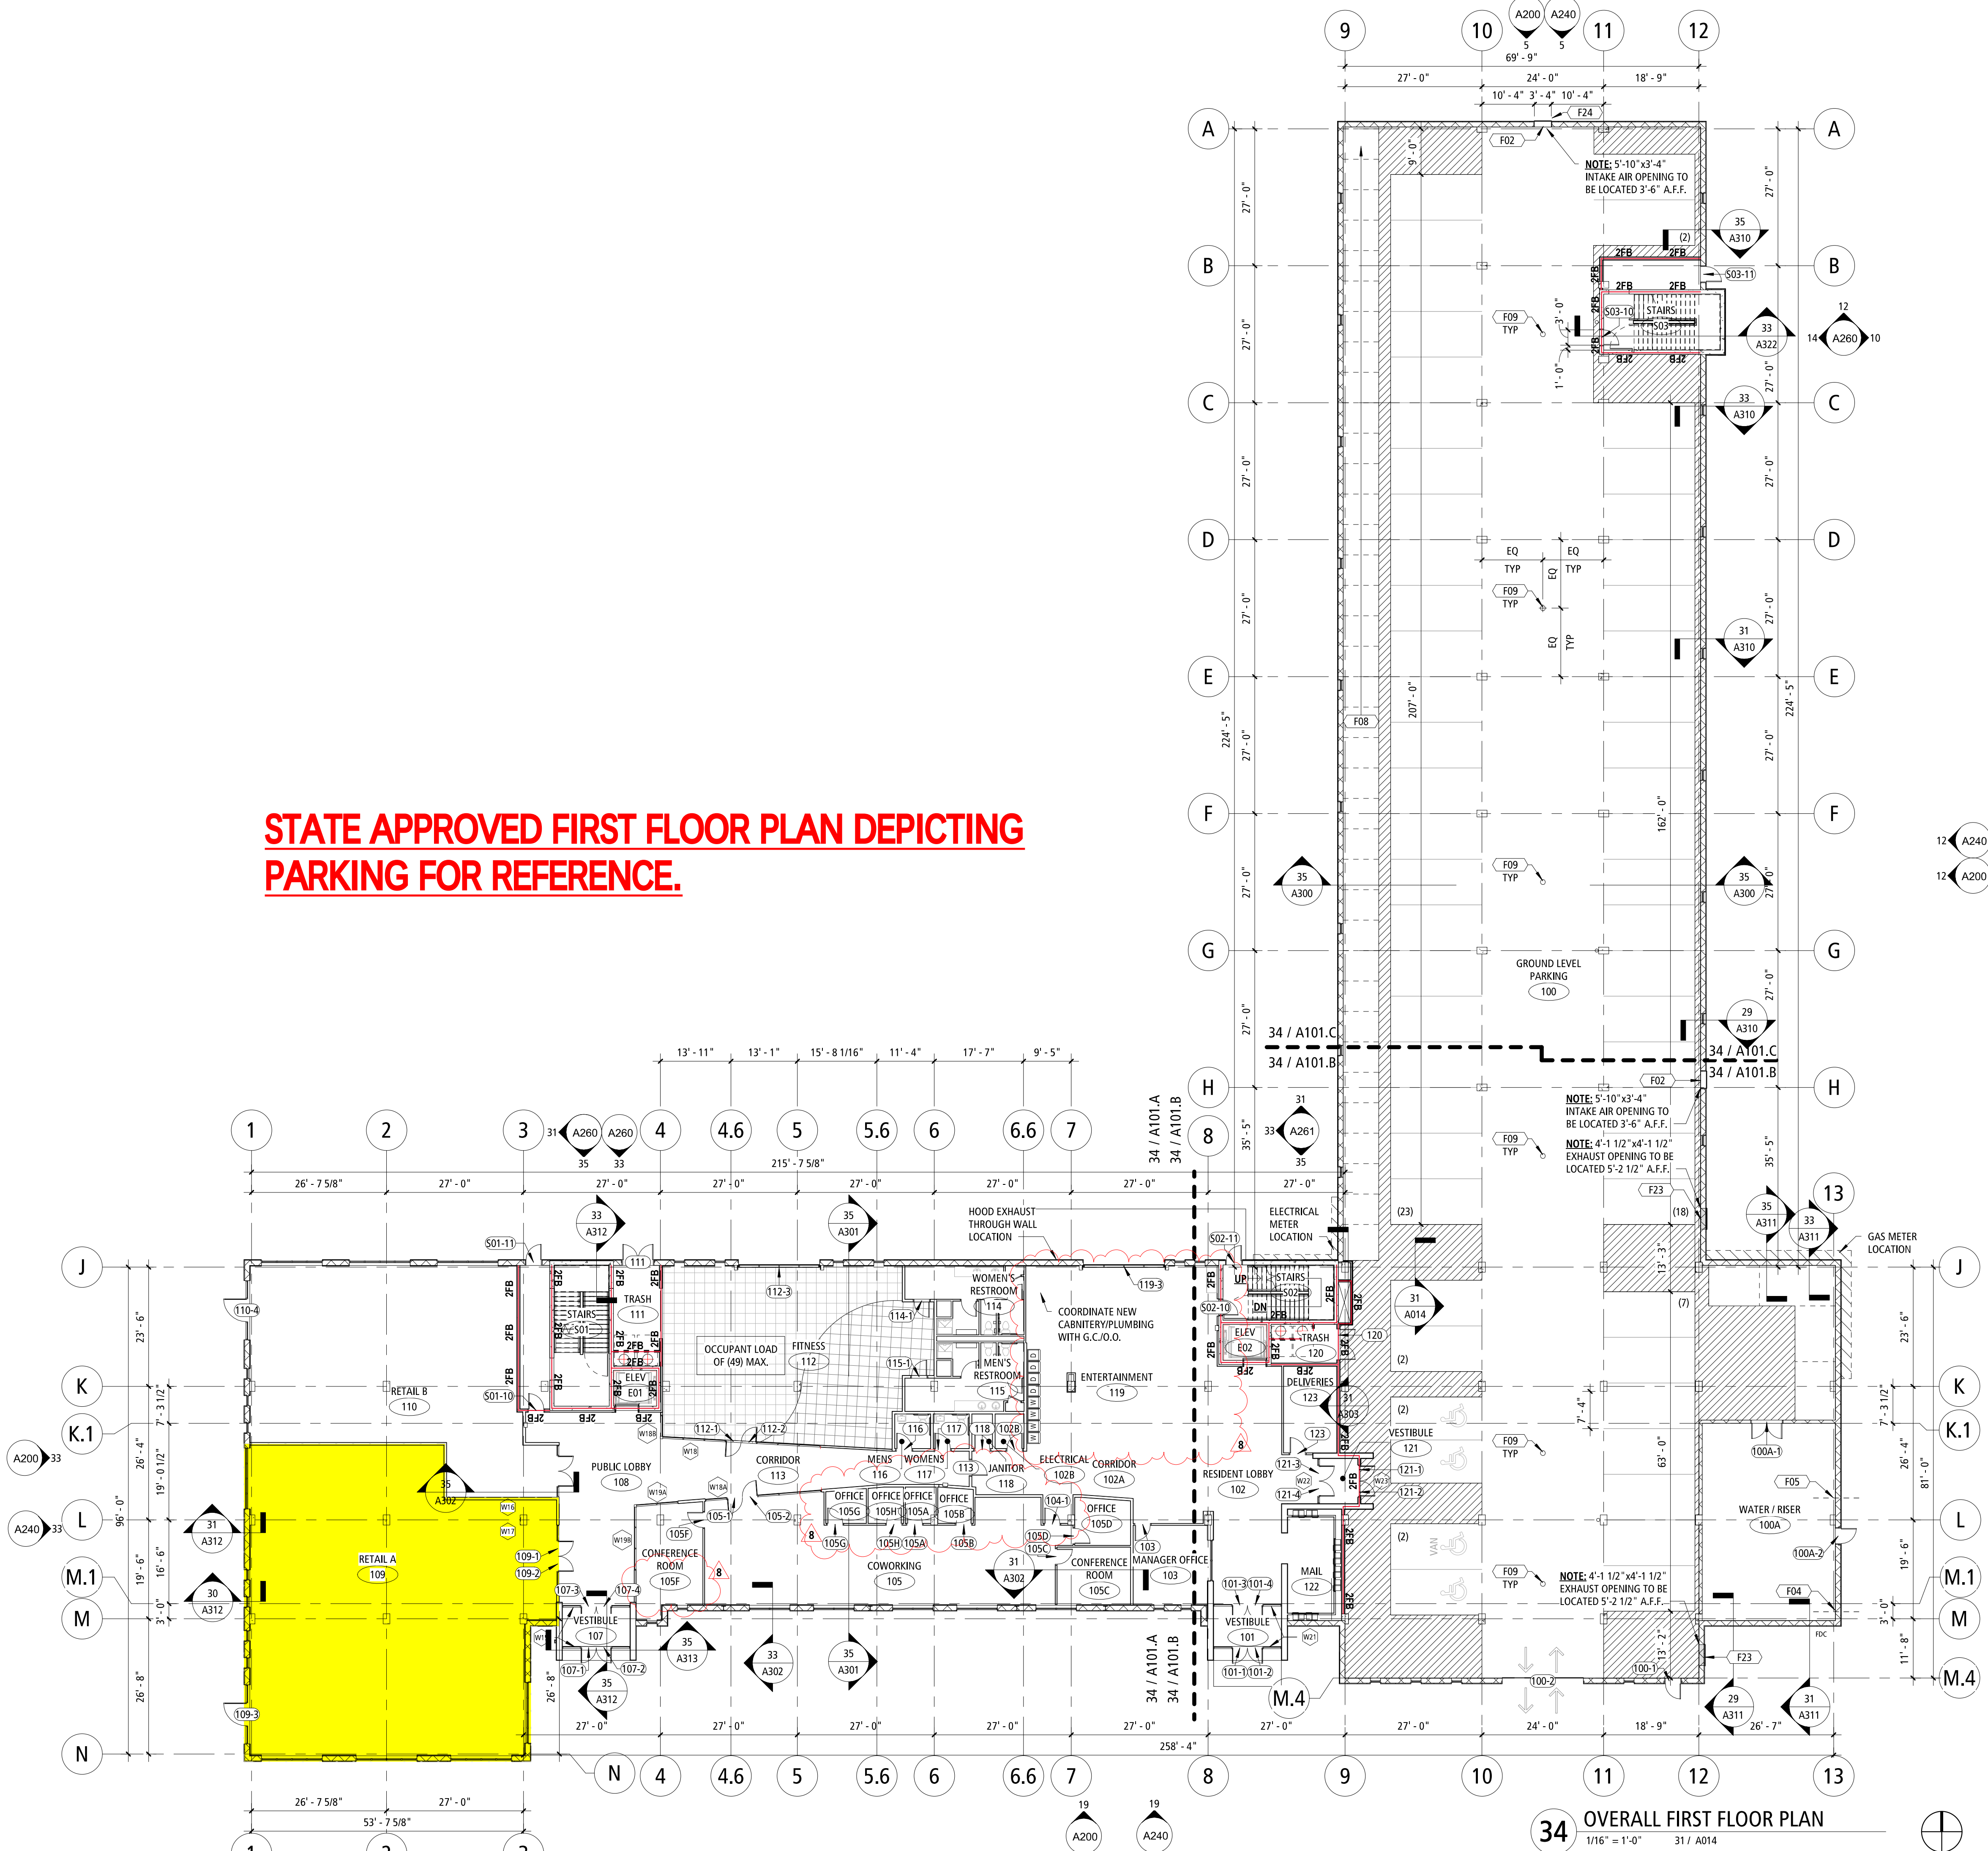



Memorandum

From: Brad Lenz
 To: Plan Commission
 Date: November 9, 2022
 Subject: Specific Implementation Plans – 301 Washington Street

The general development plan of the Planned Unit Development (PUD) for this project was approved earlier this year by the Plan Commission and Common Council. Please see attached Resolution and previous staff report. The specific implementation plans for Block 4 (“Foundry on 3rd”) are currently up for review and are included in the packet. The plans also include a thin strip of Block 5 labeled “proposed easement” for shared access between Block 4 and Block 5 (i.e., the next project phase).

The current plans are consistent with the previously approved general development plan. The total residential unit count is 153 units, compared to 154 units from the general plan. Underground parking is now showing 133 stalls compared to 131 originally conceived in the general plan. Commercial space has decreased somewhat from 17,500 square feet to 16,280 square feet. Common spaces, indoor and outdoor, are consistent with the original plans, with more details now provided, particularly for landscaping.

Additional parking for the project has been envisioned to occur in the public parking ramp across Jackson Street. A skywalk from the project to the ramp is being depicted in the current plans. Since the skywalk will mainly lie within right-of-way, and since the specific details pertaining to designating stalls in the ramp are yet to be determined, a subsequent agreement between the developer and the City will be executed. Ample parking exists in the ramp to serve this phase as well as the next.

Generalized signage for the project is shown in the renderings. The wall and projecting signs appear to conform to the zoning code. When specific signage is determined, such as for tenants of the commercial space, the city’s sign permit process will check that specific standards are being followed.

The building plans are in line with the zoning code’s exterior building design standards. The façade is articulated through the use of recesses, changes in materials, balconies, and windows. The materials used are predominantly Class I – stone, brick, and glass – with other classes being used as accents.

Lighting of the site will be provided mostly by ambient light from public street fixtures. If accent lighting on the building and/or signage is to be added, a plan shall first be submitted to city staff to ensure conformance with the zoning code.

Overall, the plans are showing a couple of variations from base zoning standards of the City. First, as noted in the general plan, the micro-units at 356 square feet are smaller than the minimum standard of 400 square feet. Second, drive aisle widths in the underground parking at 23’8” are four inches short of the 24-foot standard. Either/both of these standards can be flexed through approval of the specific plans.

Upon approval of the specific plans, as noted above, staff will continue to work with the developers through the city’s standard permitting process as well as through a developer agreement for the skywalk and parking in the public ramp.

RESOLUTION OF THE PLAN COMMISSION

Amending the General Development Plan at 301 & 411 Washington Street to allow for a mixed-use development with underground parking, commercial on the first floor and apartments above, in a PUD, Planned Unit Development Zoning District.

Committee Action: Approved 6-0

Fiscal Impact: None.

File Number: 19-0921

Date Introduced: September 27, 2022

WHEREAS, on June 21, 2022, the Plan Commission considered a request to amend the general development plan at 301 & 411 Washington Street to allow for a mixed-use development with underground parking, commercial on the first floor and apartments above; and

WHEREAS, the plans for Blocks 4 and 5 are for multi-story residential apartments and Block 4 would contain retail space on a portion of the ground floor; and

WHEREAS, the influx of new residents will help support existing and new businesses; and

WHEREAS, mixed-use buildings are desirable to provide street-level activation and amenities for the public, including new and existing downtown residents; and


WHEREAS, the current site plan generally conforms to the previous redevelopment plans for the site, except with the elimination of a connection where 4th Street was historically located between Washington and Jackson Streets; and

WHEREAS, the current plans do not show public access in the former 4th Street corridor, but instead is a ramp down to underground parking with an outdoor space at ground level for residents; and

WHEREAS, the micro units are shown at 355 square feet, which is below the minimum size allowed in the zoning code of 400 square feet; now therefore

BE IT RESOLVED that the Common Council of the City of Wausau hereby amends the general development plan at 301 & 411 Washington Street to allow for a mixed-use development with underground parking, commercial on the first floor and apartments above, in a PUD, Planned Unit Development Zoning District.

Approved:

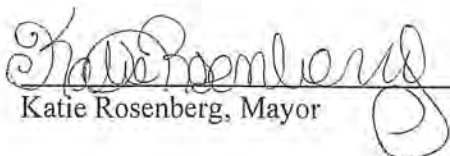
Katie Rosenberg, Mayor



Memorandum

From: Brad Lenz
To: Plan Commission
Date: June 15, 2022
Subject: Amend the General Development Plan of the PUD at Former Mall Site

Background

T. Wall Enterprises is proposing the first phases of development of the former Wausau Center Mall property. The mall previously occupied eight city blocks, including two large parking structures. The redevelopment process is ongoing with the demolition of the mall building, the dedication of right-of-way for future streets, and related activities. The general development plan of the planned unit development (PUD) needs to be amended to allow for new uses on the site.

The site plan below shows how the mall is being divided into different “blocks” for redevelopment. The current general development plan pertains to Blocks 4 and 5, which are located southeast of the intersection of Washington and 3rd Streets (shown in brown below).

Image 1. Overall site plan of former mall site (Source: Wausau Opportunity Zone)



The plans for both Blocks 4 and 5 are for multi-story residential apartments. Block 4 would contain retail space on a portion of the ground floor. Both blocks would include underground

parking. Additional parking would be accommodated in the existing parking structure (“Sears Ramp”).

Statistics on number of units, square footage of retail space, and other details are provided in the packet. The developer has also included site plans, floor plans, and building renderings. Additional details will be required when the Plan Commission reviews the specific implementation plans in the future. Staff feels that adequate information is provided for the general development plan.

Criteria for Approval

Section 23.10.45(f) of the zoning code outlines the criteria for approval of a Planned Unit Development (PUD). It states that in its review of an application for a PUD the plan commission shall make findings with respect to the ten criteria (below).

1. The proposed Planned Unit Development project is consistent with the overall purpose and intent of this title.
2. The proposed Planned Unit Development project is consistent with the City's Comprehensive Plan and other area plans. (It is the responsibility of the City to determine such consistency.)
3. The proposed Planned Unit Development project would maintain the desired relationships between land uses, land use densities and intensities, and land use impacts in the environs of the subject site.
4. Adequate public infrastructure is or will be available to accommodate the range of uses being proposed for the Planned Unit Development project, including but not limited to public sewer and water and public roads.
5. The proposed Planned Unit Development project will incorporate appropriate and adequate buffers and transitions between areas of different land uses and development densities/intensities.
6. The proposed Planned Unit Development project design does not detract from areas of natural beauty surrounding the site.
7. The proposed architecture and character of the proposed Planned Unit Development project is compatible with adjacent/nearby development.
8. The proposed Planned Unit Development project will positively contribute to and not detract from the physical appearance and functional arrangement of development in the area.
9. The proposed Planned Unit Development project will produce significant benefits in terms of environmental design and significant alternative approaches to addressing development performance that relate to and more than compensate for any requested exceptions/base standard modifications variation of any standard or regulation of this title.
10. For Planned Unit Development projects that are proposed to be developed in phases, the applicant can provide a timeline for development and can demonstrate that the project would be successful even if all phases were not or could not be completed.

Some of the above criteria pertain to the *establishment* of a new PUD (versus amending an existing PUD, as in this case), while others are better suited to the specific implementation plans, which will come at a later stage. General staff comments follow in the next section.

Staff Comments

Overall, staff feels that the density of the project is good, especially for a downtown area. The influx of new residents will help support existing and new businesses. Mixed-use buildings are desirable to provide street-level activation and amenities for the public, including new and existing downtown residents. The city's Comprehensive Plan supports increasing density downtown, particularly new residential development which can help stimulate additional investment in the city.

Utilization of the existing parking structure will mean the development will need to provide less parking within the new project. Exactly how that parking will be shared/provided to the developer will need to be detailed in a developer agreement. Structured parking also allows more flexibility in how on-street parking is provided – this will be determined through engineered plans being developed by the City's design consultant.

The current site plan generally conforms to previous redevelopment plans for the site. One key difference that has evolved in the planning process is the elimination of a connection where 4th Street was historically located (between Washington and Jackson Streets). The Wausau Center Urban Design & Transportation Master Plan, done with Toole Design and adopted by the City, showed a new 4th Street extending down from Washington Street and connecting to the parking structure. Early plans from WOZ showed a pedestrian connection in the same 4th Street corridor, instead of a full city street.

The current plans do not show public access in the former 4th Street corridor, i.e., between Blocks 4 and 5. This area is instead being shown as a ramp down to underground parking with an outdoor space at ground level for residents. Planning staff has advocated for at least a public pedestrian connection in this area where 4th Street used to be. This connection would greatly improve access to the parking structure and help the overall walkability of downtown.

Another aspect of the general development plan that should be noted is the square footage of the micro units. They are currently being shown at 355 square feet. This would be under the minimum size currently allowed in the zoning code, which is 400 square feet. This number was downsized from 800 square feet when the new zoning code took effect in 2020.

The current action for the Plan Commission to take is to review the general development plan of the PUD and send a recommendation to the Common Council. A specific implementation plan with more details would need to be reviewed by the Plan Commission at a later date to complete the zoning approval.

FOUNDRY ON 3RD

201 N 3RD STREET
WAUSAU, WI



T. Wall Enterprises
Development, LLC



SHEET INDEX - SIP	
SHEET DISCIPLINE AND NUMBER	DESCRIPTION
ARCHITECTURAL	
G000.	COVER
G001.ASP	ARCHITECTURAL SITE LAYOUT PLAN
G002.	EXTERIOR PERSPECTIVES
G003.	EXTERIOR PERSPECTIVES
G004.	EXTERIOR PERSPECTIVES
G005.	EXTERIOR PERSPECTIVES
G006.	EXTERIOR PERSPECTIVES
G007.	INTERIOR PERSPECTIVE
G008.	BUILDING DATA AND UNIT MATRIX
CIVIL	
C.1	EXISTING
C.2	UTIL
C.3	ZONING
LANDSCAPE	
L.1	LANDSCAPE
L.2	LANDSCAPE
L.3	LANDSCAPE
L.4	LANDSCAPE
ARCHITECTURAL	
A100-A.	LOWER LEVEL PLAN - AREA A
A100-B.	LOWER LEVEL PLAN - AREA B
A100.	LOWER LEVEL PLAN
A101-A.	FIRST FLOOR PLAN - AREA A
A101-B.	FIRST FLOOR PLAN - AREA B
A101.	FIRST FLOOR PLAN
A102-A.	SECOND FLOOR PLAN - AREA A
A102-B.	SECOND FLOOR PLAN - AREA B
A102.	SECOND FLOOR PLAN
A103-A.	THIRD FLOOR PLAN - AREA A
A103-B.	THIRD FLOOR PLAN - AREA B
A103.	THIRD FLOOR PLAN
A104-A.	FOURTH FLOOR PLAN - AREA A
A104-B.	FOURTH FLOOR PLAN - AREA B
A104.	FOURTH FLOOR PLAN
A105-A.	FIFTH FLOOR PLAN - AREA A
A105-B.	FIFTH FLOOR PLAN - AREA B
A105.	FIFTH FLOOR PLAN
A109.	ROOF PLAN
A200.	EXTERIOR ELEVATIONS
A201.	EXTERIOR ELEVATIONS
A202.	EXTERIOR ELEVATIONS
A203.	EXTERIOR ELEVATIONS
A300.SW	SKYWALK PLANS
A301.SW	SKYWALK EXTERIOR ELEVATIONS/ 3D VIEW
STRUCTURAL	
S100.	FOUNDATION PLAN
S200.	BOTTOM CHORD (THIRD FLOOR) FRAMING PLAN
S300.	TOP CHORD (ROOF) FRAMING PLAN
S400.	STRUCTURAL ELEVATIONS
S401.	STRUCTURAL ELEVATIONS & SECTIONS
S501.	SUBSTRUCTURE DETAILS
S901.	TYPICAL STEEL DETAILS

CITY OF WAUSAU - SIP SUBMITTAL

NOVEMBER 1, 2022



JLA
ARCHITECTS



JLA
ARCHITECTS

MADISON | MILWAUKEE | DENVER
JLA-AP.COM

JLA PROJECT NUMBER
21-1111-01



T. Wall Enterprises
Development, LLC

FOUNDRY ON 3RD
CITY OF WAUSAU - SIP
SUBMITTAL

DATE OF ISSUANCE NOVEMBER 1, 2022

REVISION SCHEDULE

Mark	Description	Date
------	-------------	------

SHEET TITLE

EXTERIOR
PERSPECTIVES

SHEET NUMBER

G002.



JLA
ARCHITECTS
MADISON | MILWAUKEE | DENVER
JLA-AP.COM

JLA PROJECT NUMBER
21-1111-01



FOUNDRY ON 3RD
CITY OF WAUSAU - SIP
SUBMITTAL

DATE OF ISSUANCE NOVEMBER 1, 2022

REVISION SCHEDULE

Mark	Description	Date
------	-------------	------

SHEET TITLE

EXTERIOR
PERSPECTIVES

SHEET NUMBER

G003.



JLA
ARCHITECTS

MADISON | MILWAUKEE | DENVER
JLA-AP.COM

JLA PROJECT NUMBER

21-1111-01



T. Wall Enterprises
Development, LLC

FOUNDRY ON 3RD

CITY OF WAUSAU - SIP
SUBMITTAL

DATE OF ISSUANCE NOVEMBER 1, 2022

REVISION SCHEDULE

Mark	Description	Date
------	-------------	------

SHEET TITLE

EXTERIOR
PERSPECTIVES

SHEET NUMBER

G004.



JLA
ARCHITECTS
MADISON | MILWAUKEE | DENVER
JLA-AP.COM

JLA PROJECT NUMBER
21-1111-01



FOUNDRY ON 3RD
CITY OF WAUSAU - SIP
SUBMITTAL

DATE OF ISSUANCE NOVEMBER 1, 2022

REVISION SCHEDULE

Mark	Description	Date
------	-------------	------

SHEET TITLE

EXTERIOR
PERSPECTIVES

SHEET NUMBER

G005.



JLA
ARCHITECTS
MADISON | MILWAUKEE | DENVER
JLA-AP.COM

JLA PROJECT NUMBER
21-1111-01



T. Wall Enterprises
Development, LLC

FOUNDRY ON 3RD
CITY OF WAUSAU - SIP
SUBMITTAL

DATE OF ISSUANCE NOVEMBER 1, 2022

REVISION SCHEDULE

Mark	Description	Date
------	-------------	------

SHEET TITLE

EXTERIOR
PERSPECTIVES

SHEET NUMBER

G006.



JLA
ARCHITECTS

MADISON | MILWAUKEE | DENVER
JLA-AP.COM

JLA PROJECT NUMBER
21-1111-01



T. Wall Enterprises
Development, LLC

FOUNDRY ON 3RD
CITY OF WAUSAU - SIP
SUBMITTAL

DATE OF ISSUANCE NOVEMBER 1, 2022

REVISION SCHEDULE

Mark	Description	Date
------	-------------	------

SHEET TITLE

INTERIOR PERSPECTIVE

SHEET NUMBER

G007.

10/28/2022 12:15:31 PM

FOUNDRY ON 3RD

BUILDING DATA:		RESIDENTIAL														
UNIT TYPES	AVERAGE UNIT AREA	FIRST FLOOR		SECOND FLOOR		THIRD FLOOR		FOURTH FLOOR		FIFTH FLOOR		QTY TOTALS	AREA SUB-TOTALS	%	UNIT BREAKDOWN	
		Qty	Aggregate Area	Qty	Aggregate Area	Qty	Aggregate Area	Qty	Aggregate Area	Qty	Aggregate Area					
STUDIOS																
UNIT A1.0	356 S.F	5	1,780 S.F	8	2,848 S.F	-	-	-	-	-	-	13	4,628 S.F	8.5%	Total Qty:	52
UNIT A1.1	356 S.F	2	712 S.F	-	-	-	-	-	-	-	-	2	712 S.F	1.3%		
UNIT A1.2	356 S.F	1	356 S.F	-	-	-	-	-	-	-	-	1	356 S.F	0.7%		
UNIT A2.0	517 S.F	-	-	-	-	6	3,102 S.F	6	3,102 S.F	6	3,102 S.F	18	9,306 S.F	11.8%	Total Area:	24,292 S.F
UNIT A2.1	515 S.F	-	-	-	-	2	1,030 S.F	2	1,030 S.F	2	1,030 S.F	6	3,090 S.F	3.9%		
UNIT A2.2	517 S.F	4	2,068 S.F	6	3,102 S.F	-	-	-	-	-	-	10	5,170 S.F	6.5%		
UNIT A2.3	515 S.F	-	-	2	1,030 S.F	-	-	-	-	-	-	2	1,030 S.F	1.3%	Average Unit Size:	467 S.F
UNIT B1.0	600 S.F	-	-	-	-	3	600 S.F	1	600 S.F	1	600 S.F	3	1,800 S.F	2.0%		
UNIT B2.0	720 S.F	-	-	-	-	1	720 S.F	1	720 S.F	1	720 S.F	3	2,160 S.F	2.0%		
UNIT B3.0	776 S.F	3	776 S.F	5	3,880 S.F	8	4,656 S.F	6	4,656 S.F	6	4,656 S.F	24	18,624 S.F	15.7%	Total Percentage	23.7%
UNIT B3.1	772 S.F	-	-	1	772 S.F	-	-	-	-	-	-	1	772 S.F	0.7%		
UNIT B3.2	776 S.F	-	-	1	776 S.F	-	-	-	-	-	-	1	776 S.F	0.7%		
UNIT B4.0	813 S.F	-	-	1	813 S.F	1	813 S.F	1	813 S.F	1	813 S.F	4	3,252 S.F	2.6%	Total Area:	27,384 S.F
UNIT C1.0	807 S.F	-	-	-	-	-	-	-	-	1	807 S.F	1	807 S.F	0.7%		
UNIT C1.1	803 S.F	-	-	-	-	-	-	-	-	1	803 S.F	1	803 S.F	0.7%		
UNIT C2.0	1,034 S.F	1	1,034 S.F	1	1,034 S.F	1	1,034 S.F	1	1,034 S.F	1	1,034 S.F	5	5,170 S.F	3.3%	Average Unit Size:	761 S.F
-	-	-	-	-	-	-	-	-	-	-	-	-	-	-		
-	-	-	-	-	-	-	-	-	-	-	-	-	-	-		
1 BEDROOM																
UNIT D1.0	1,038 S.F	-	-	5	3,114 S.F	4	4,152 S.F	4	4,152 S.F	3	3,114 S.F	14	14,532 S.F	9.2%	Total Qty:	36
UNIT D1.1	1,034 S.F	-	-	1	1,034 S.F	1	1,034 S.F	1	1,034 S.F	-	-	3	3,102 S.F	2.0%		
UNIT D1.2	1,038 S.F	-	-	1	1,038 S.F	-	-	-	-	-	-	1	1,038 S.F	0.7%		
UNIT D2.0	1,083 S.F	-	-	-	-	2	2,166 S.F	2	2,166 S.F	2	2,166 S.F	6	6,498 S.F	3.9%	Total Percentage	23.7%
UNIT D3.0	1,131 S.F	-	-	2	2,262 S.F	2	2,262 S.F	2	2,262 S.F	2	2,262 S.F	8	9,048 S.F	5.2%		
UNIT D4.0	1,198 S.F	-	-	4	4,792 S.F	4	4,792 S.F	2	2,396 S.F	4	4,792 S.F	14	16,772 S.F	9.2%		
UNIT D4.1	1,194 S.F	1	1,194 S.F	-	-	-	-	-	-	-	-	1	1,194 S.F	0.7%	Total Area:	27,384 S.F
UNIT D4.2	1,185 S.F	1	1,185 S.F	-	-	-	-	-	-	-	-	1	1,185 S.F	0.7%		
UNIT D5.0	1,127 S.F	-	-	-	-	-	-	2	2,254 S.F	-	-	2	2,254 S.F	1.3%		
UNIT F1.0	1,479 S.F	-	-	1	1,479 S.F	1	1,479 S.F	1	1,479 S.F	1	1,479 S.F	4	5,916 S.F	2.6%	Average Unit Size:	761 S.F
UNIT F2.0	1,486 S.F	-	-	1	1,486 S.F	1	1,486 S.F	1	1,486 S.F	1	1,486 S.F	4	5,944 S.F	2.6%		
-	-	-	-	-	-	-	-	-	-	-	-	-	-	-		
1 BEDROOM PLUS																
UNIT C1.0	807 S.F	-	-	-	-	-	-	-	-	1	807 S.F	1	807 S.F	0.7%	Total Qty:	7
UNIT C1.1	803 S.F	-	-	-	-	-	-	-	-	1	803 S.F	1	803 S.F	0.7%		
UNIT C2.0	1,034 S.F	1	1,034 S.F	1	1,034 S.F	1	1,034 S.F	1	1,034 S.F	1	1,034 S.F	5	5,170 S.F	3.3%		
-	-	-	-	-	-	-	-	-	-	-	-	-	-	-	Total Percentage	4.7%
-	-	-	-	-	-	-	-	-	-	-	-	-	-	-		
-	-	-	-	-	-	-	-	-	-	-	-	-	-	-		
2 BEDROOM																
UNIT D1.0	1,038 S.F	-	-	5	3,114 S.F	4	4,152 S.F	4	4,152 S.F	3	3,114 S.F	14	14,532 S.F	9.2%	Total Qty:	50
UNIT D1.1	1,034 S.F	-	-	1	1,034 S.F	1	1,034 S.F	1	1,034 S.F	-	-	3	3,102 S.F	2.0%		
UNIT D1.2	1,038 S.F	-	-	1	1,038 S.F	-	-	-	-	-	-	1	1,038 S.F	0.7%		
UNIT D2.0	1,083 S.F	-	-	-	-	2	2,166 S.F	2	2,166 S.F	2	2,166 S.F	6	6,498 S.F	3.9%	Total Percentage	32.9%
UNIT D3.0	1,131 S.F	-	-	2	2,262 S.F	2	2,262 S.F	2	2,262 S.F	2	2,262 S.F	8	9,048 S.F	5.2%		
UNIT D4.0	1,198 S.F	-	-	4	4,792 S.F	4	4,792 S.F	2	2,396 S.F	4	4,792 S.F	14	16,772 S.F	9.2%		
UNIT D4.1	1,194 S.F	1	1,194 S.F	-	-	-	-	-	-	-	-	1	1,194 S.F	0.7%	Total Area:	55,623 S.F
UNIT D4.2	1,185 S.F	1	1,185 S.F	-	-	-	-	-	-	-	-	1	1,185 S.F	0.7%		
UNIT D5.0	1,127 S.F	-	-	-	-	-	-	2	2,254 S.F	-	-	2	2,254 S.F	1.3%		
UNIT F1.0	1,479 S.F	-	-	1	1,479 S.F	1	1,479 S.F	1	1,479 S.F	1	1,479 S.F	4	5,916 S.F	2.6%	Average Unit Size:	1,112 S.F
UNIT F2.0	1,486 S.F	-	-	1	1,486 S.F	1	1,486 S.F	1	1,486 S.F	1	1,486 S.F	4	5,944 S.F	2.6%		
-	-	-	-	-	-	-	-	-	-	-	-	-	-	-		
3 BEDROOM																
UNIT F1.0	1,479 S.F	-	-	1	1,479 S.F	1	1,479 S.F	1	1,479 S.F	1	1,479 S.F	4	5,916 S.F	2.6%	Total Qty:	8
UNIT F2.0	1,486 S.F	-	-	1	1,486 S.F	1	1,486 S.F	1	1,486 S.F	1	1,486 S.F	4	5,944 S.F	2.6%		
-	-	-	-	-	-	-	-	-	-	-	-	-	-	-		
Total Percentage 5.2%																
Total Area: 11,860 S.F																
Average Unit Size: 1,483 S.F																
BUILDING SUMMARY DATA		FIRST FLOOR		SECOND FLOOR		THIRD FLOOR		FOURTH FLOOR		FIFTH FLOOR		Total Bldg Qty	TOTAL AREAS	%	Unit A.S.F.	Total BR Count
		Total Qty	Total Area	Total Qty	Total Area	Total Qty	Total Area	Total Qty	Total Area	Total Qty	Total Area					
UNIT TOTALS:		16	9,105 S.F	38	29,460 S.F	33	29,326 S.F	33	29,184 S.F	33	28,864 S.F	153	125,939 S.F	100.0%	823 S.F	219
AMENITY AREAS:																
COMMON SPACES: (w/out Amenity Areas)		28,179 S.F		6,210 S.F		6,344 S.F		6,315 S.F		6,168 S.F		53,216 S.F				
BUILDING TOTALS:	Area:	37,284 S.F		35,670 S.F		35,670 S.F		35,499 S.F		35,032 S.F		179,155 S.F		1,171 S.F Per Unit		
	Efficiency:	24.4%		82.6%		82.2%		82.2%		82.4%		70.3%				

BUILDING DATA:															RETAIL									
BUILDING SUMMARY DATA			FIRST FLOOR		SECOND FLOOR		THIRD FLOOR		FOURTH FLOOR		FIFTH FLOOR		Total Bldg Qty	TOTAL AREAS	%									
			Total Qty	Total Area	Total Qty	Total Area	Total Qty	Total Area	Total Qty	Total Area	Total Qty	Total Area												
Retail Space #1	8,292 S.F		1	8,292 S.F		-		-		-		-		-	1	8,292 S.F	50.0%	Retail Spaces						
Retail Space #2	7,988 S.F		1	7,988 S.F		-		-		-		-		-	1	7,988 S.F	50.0%	Total Qty:	2					
	-		-	-		-		-		-		-		-	-	-	-	Total Percentage	100.0%					
	-		-	-		-		-		-		-		-	-	-	-	Total Area:	16,280 S.F					
	-		-	-		-		-		-		-		-	-	-	-	Average Unit Size:	8,140 S.F					
RETAIL SPACE TOTALS:			2	16,280 S.F		-		-		-		-		-	2	16,280 S.F	100.0%	8,140 S.F A.S.F.						
COMMON SPACES:			(21,004 S.F)												(21,004 S.F)									
BUILDING TOTALS:		Area:	37,284 S.F												37,284 S.F		18,642 S.F Per Space							
		Efficiency:	43.7%		0.0%		0.0%		0.0%		0.0%		43.7%											

BUILDING DATA - TOTALS				
Total Leasable		Common Space	Building Totals	
918 A.S.F. per Space			Area	Efficiency
Qty.	Area			
153	125,939	53,216	179,155	70.30%
2	16,280	-	37,284	43.7%
155	142,219	53,216	216,439	65.7%

NOTE: Final Unit Counts, Types, Mix, and Sizes are subject to change. The Total Unit Count & Density for Entire Development shall be regulated by the Approved PUD/GDP Package and subsequently Approved PUD/SIP Packages. Unit Types include Mirrored Units, S-Type Units (steel stud), and Type A Units.

PARKING AND BIKE STORAGE DATA	
LOWER LEVEL PARKING SPACES	133 TOTAL SPACES
LOWER LEVEL BIKE STORAGE SPACES	116 TOTAL SPACES
SKYWALK - REQUESTING PARKING SPACES FROM PARKING STRUCTURE	50 TOTAL SPACES



JLA
ARCHITECTS

MADISON | MILWAUKEE | DENVER
JLA-AP.COM

JLA PROJECT NUMBER
21-1111-01



FOUNDRY ON 3RD
CITY OF WAUSAU - SIP
SUBMITTAL

DATE OF ISSUANCE NOVEMBER 1, 2022

REVISION SCHEDULE

Mark	Description	Date
------	-------------	------


SHEET TITLE

BUILDING DATA AND
UNIT MATRIX


SHEET NUMBER

G002.

DRAWING FILE: P:\9400-9499\9485 GHIDRZI MALL\DWG\SURVEY\9485 FINAL PLAT.DWG LAYOUT: CIVIL EXHIBIT
PLOTTED: OCT 20, 2022 - 4:54PM PLOTTED BY: NATHANP

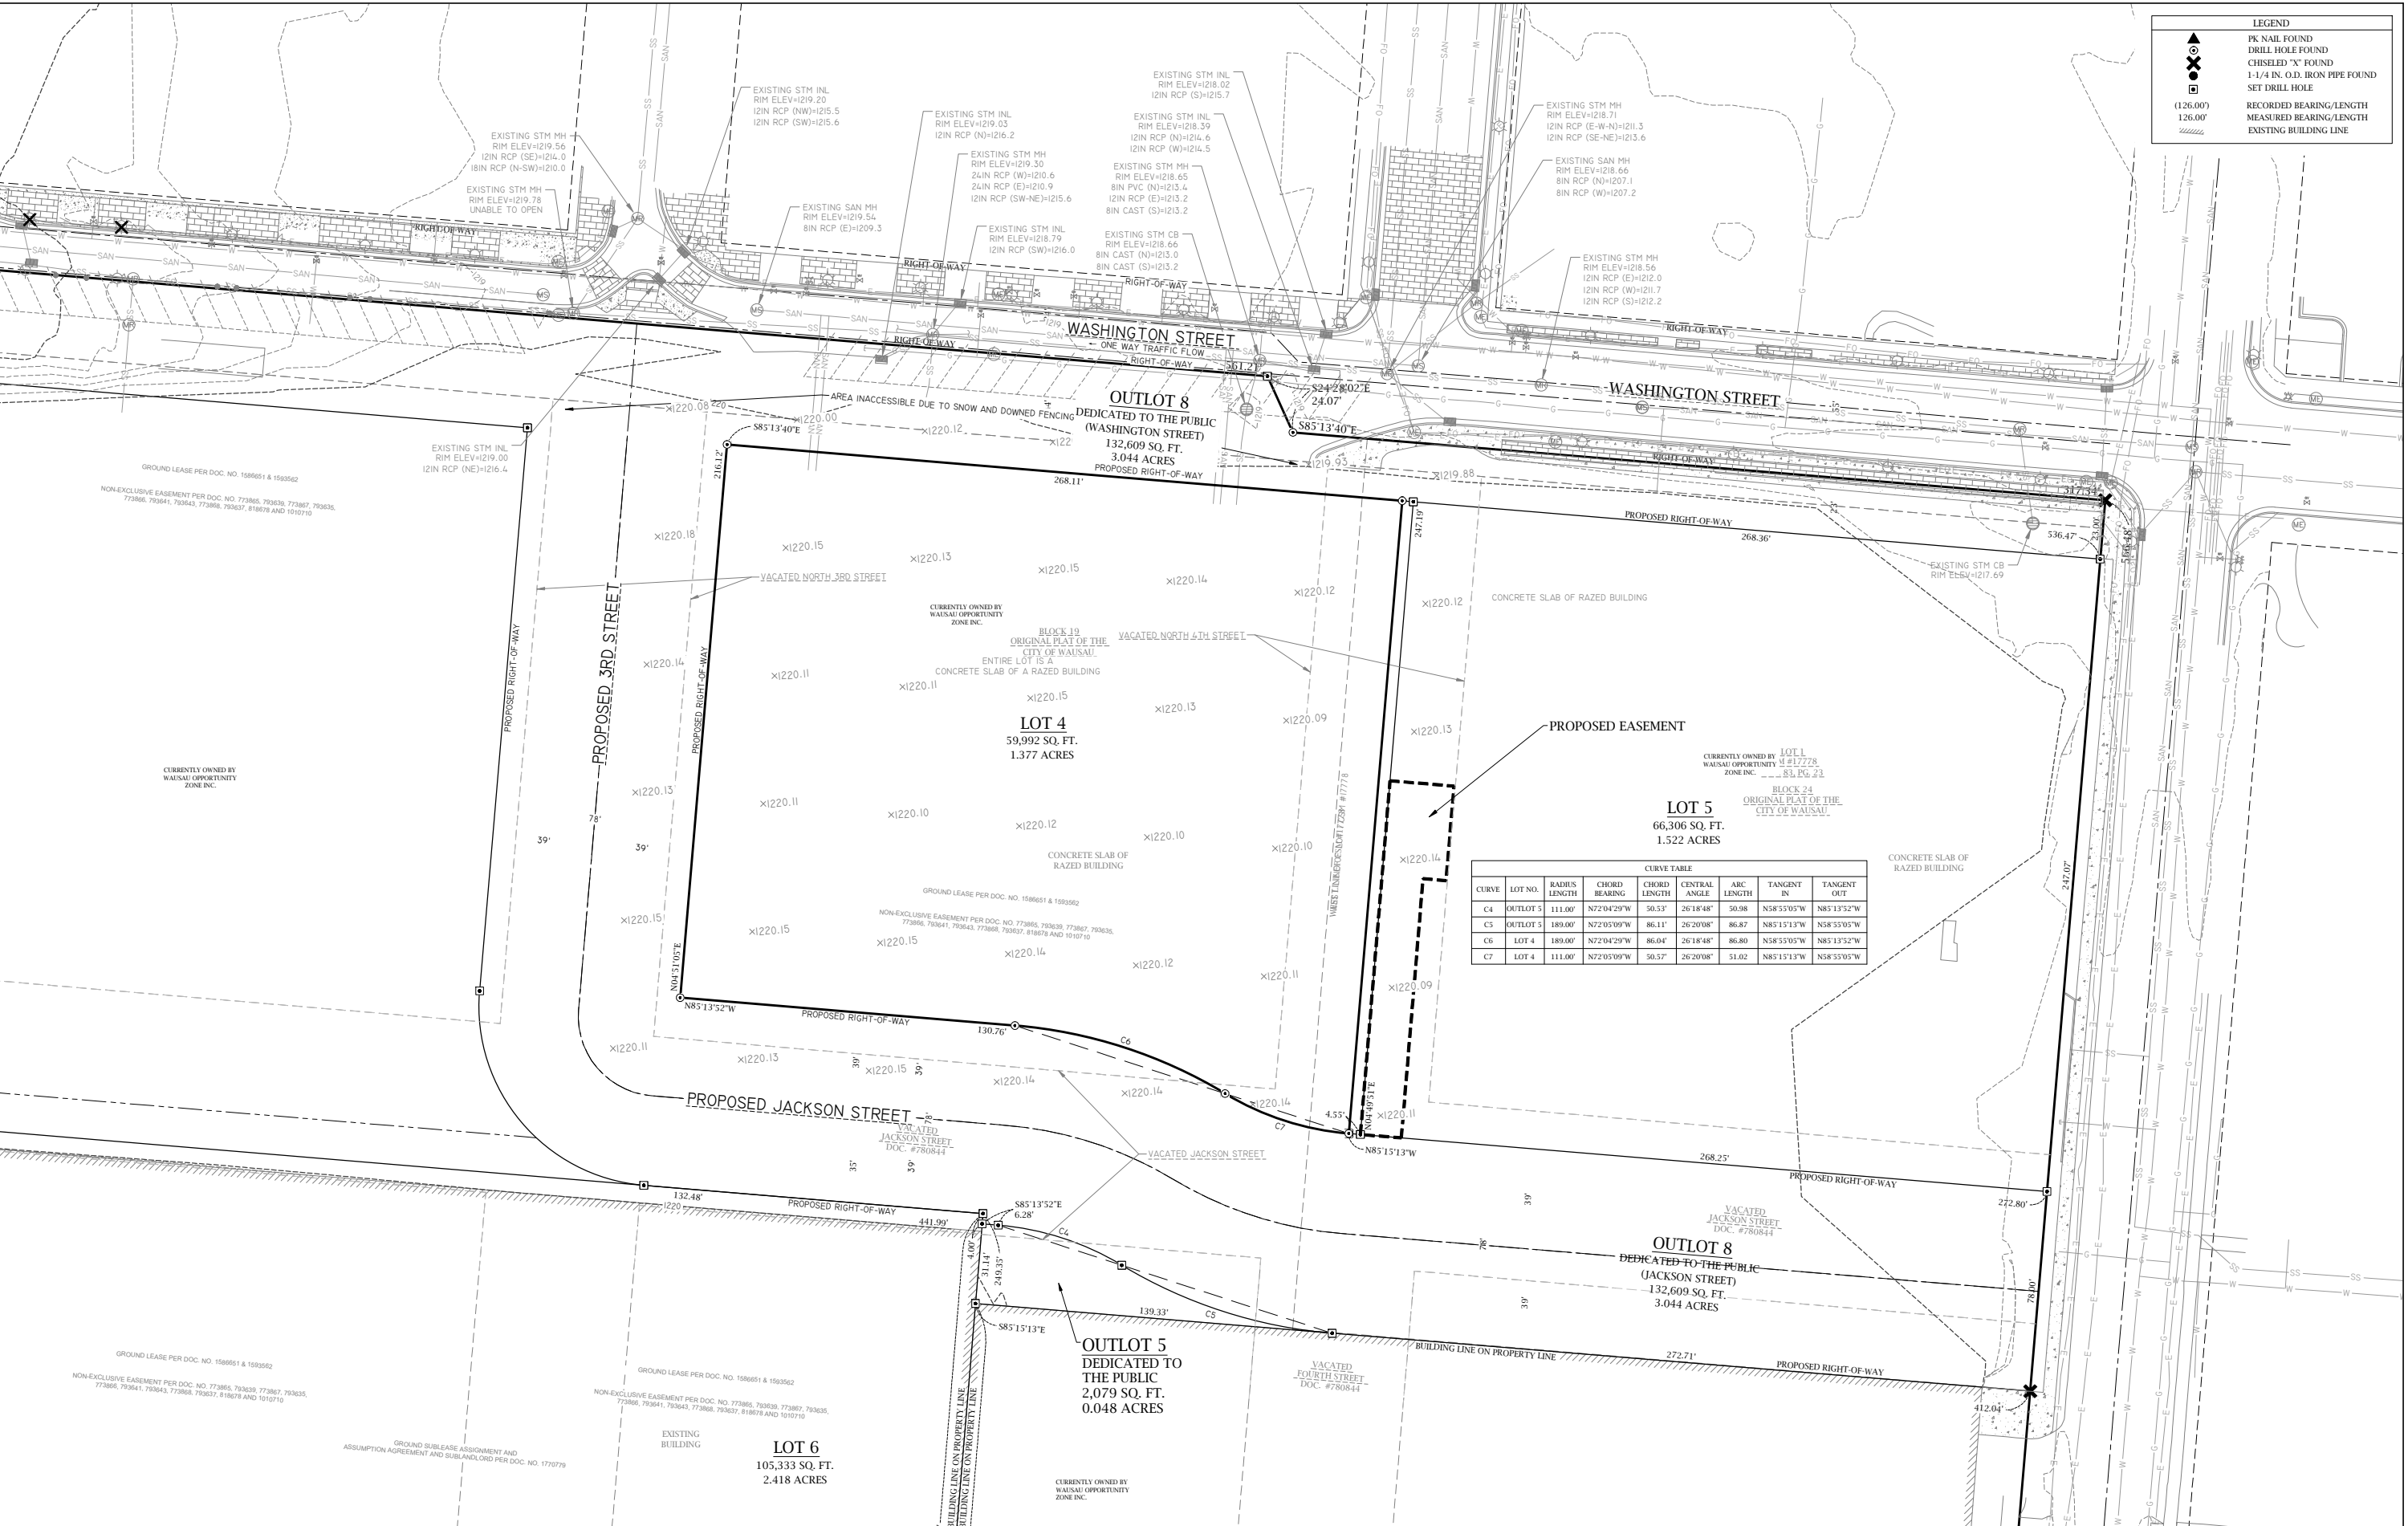

DRAWING FILE: P:\9400-9499\9485C - PROPOSED LOT 4 DRAWING DESIGN\9485C-DESIGN.DWG LAYOUT: ZONING
PLOTTED: OCT 24, 2022 - 1:58PM PLOTTED BY: NATHANP

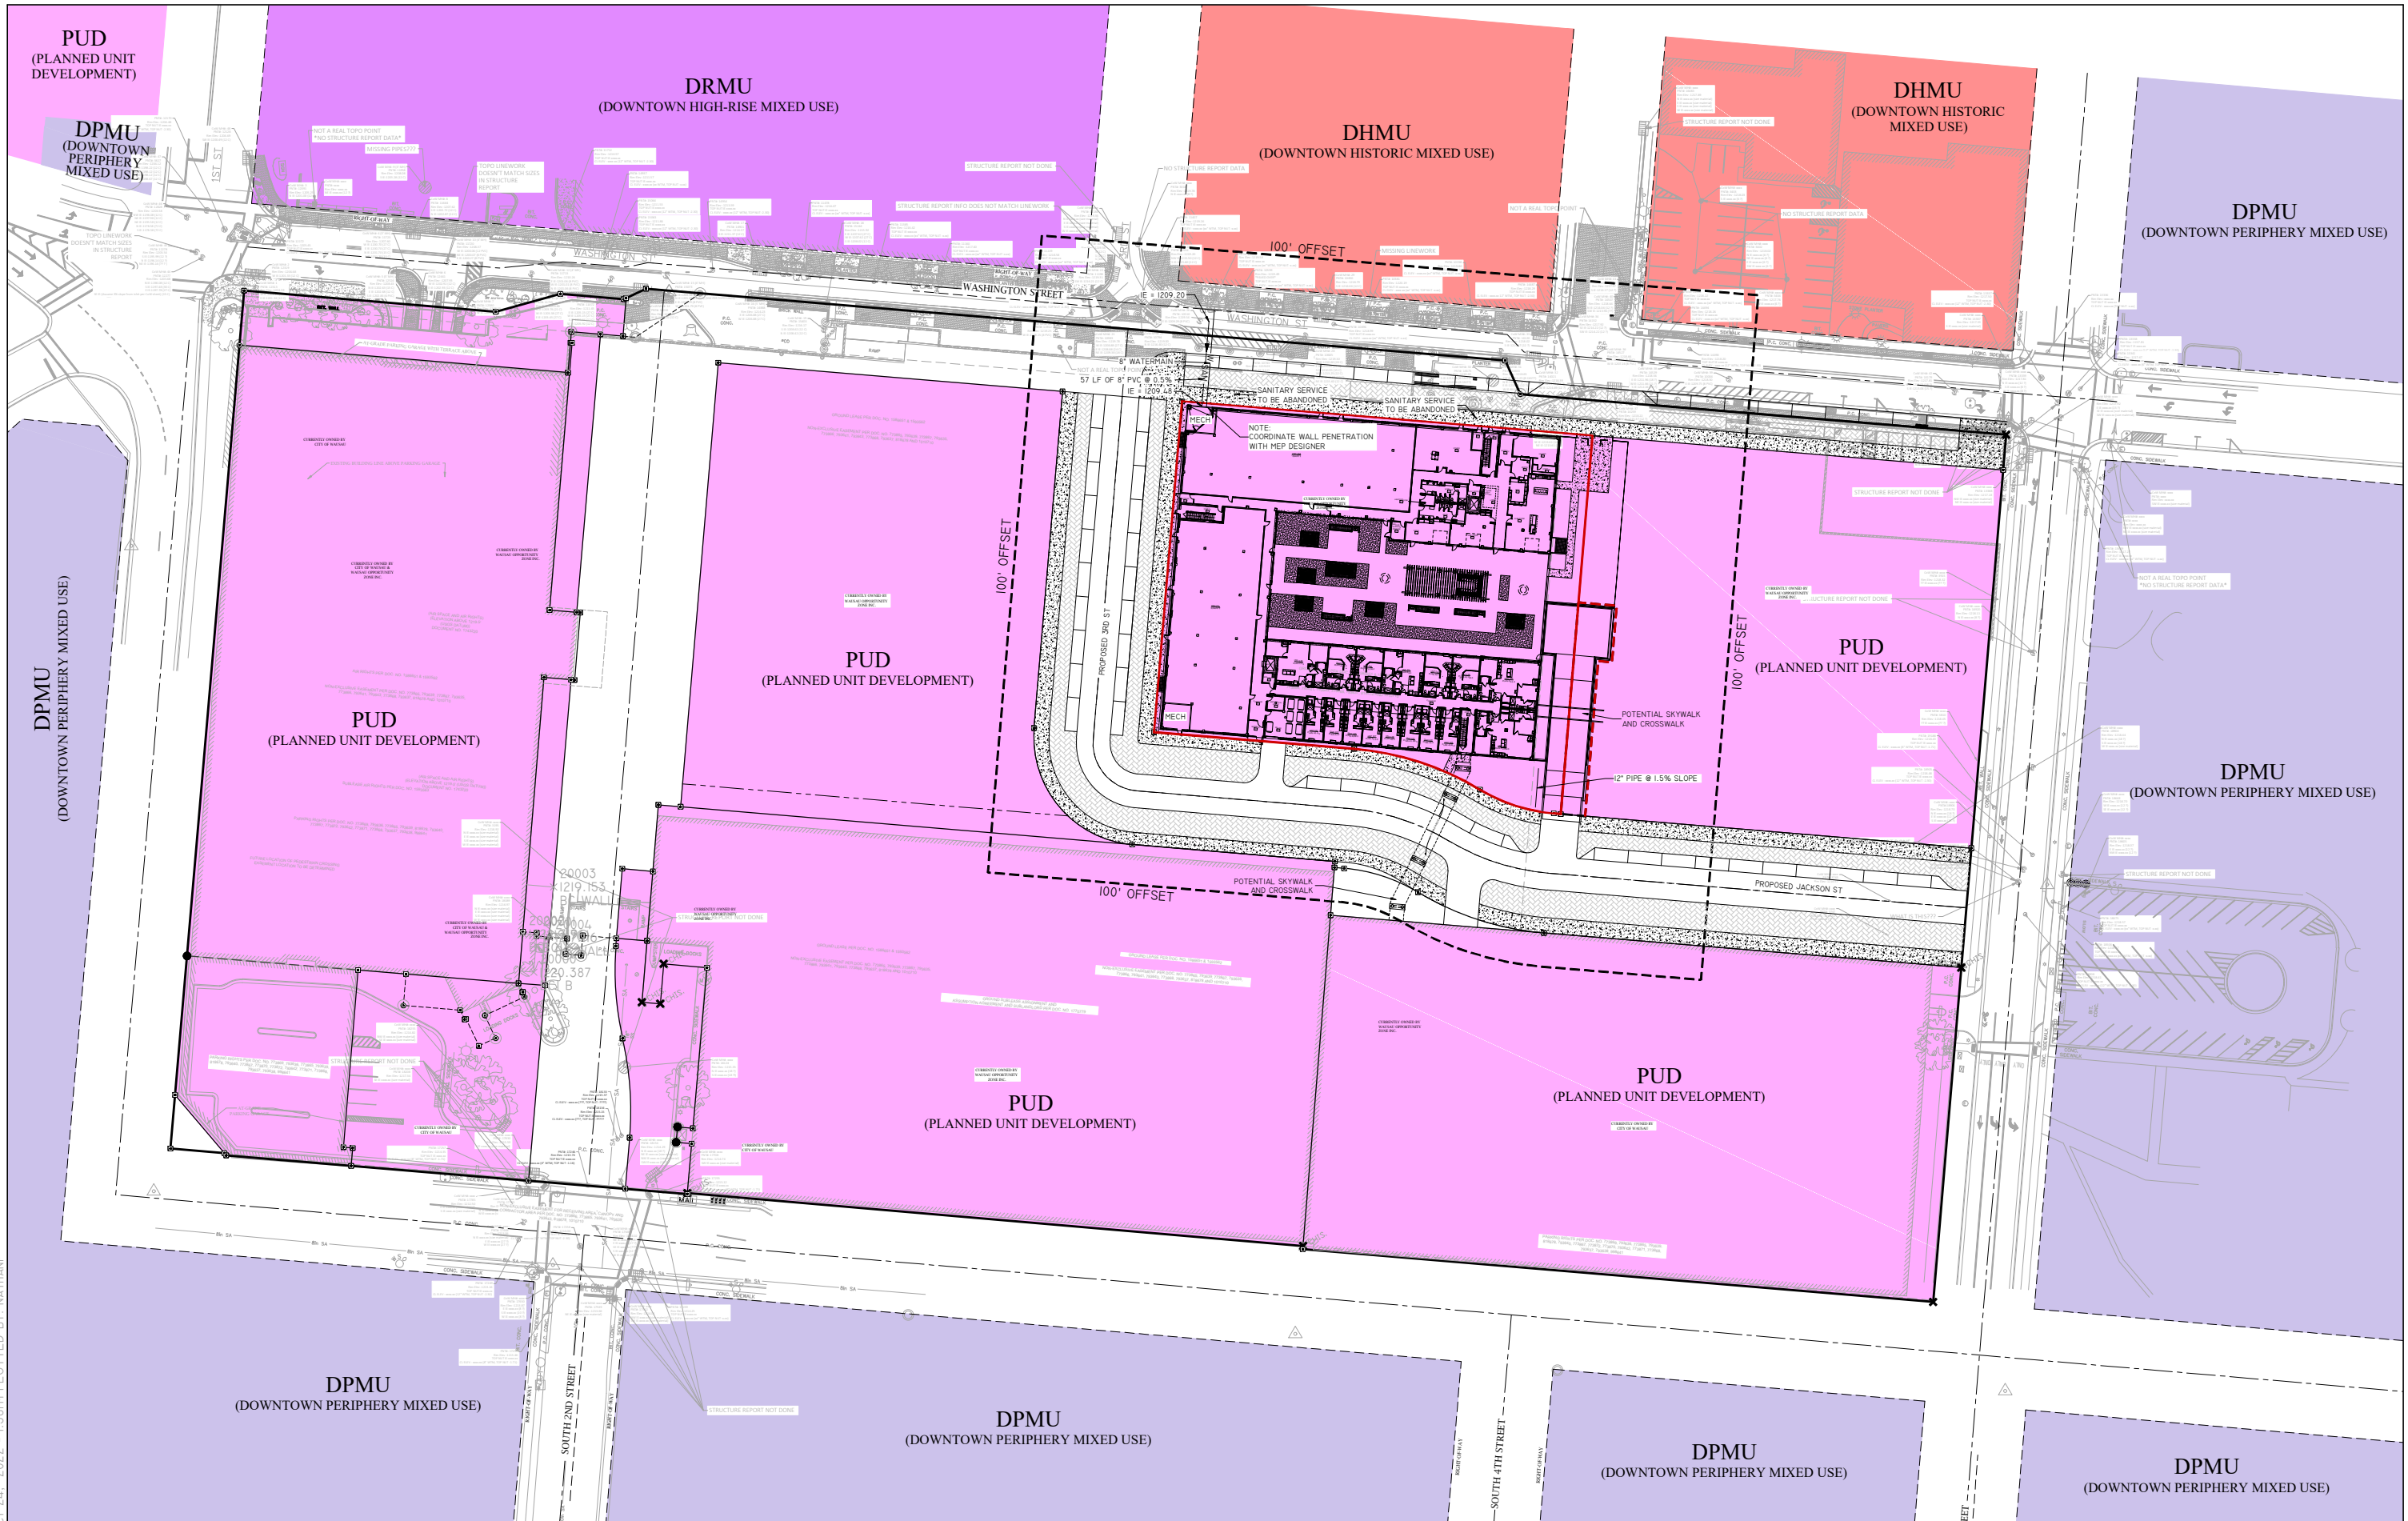



Granite Top - 'Steel Rock Grey'

SUMMIT® S-460™ BUILT-IN
FULL SPECS



FEATURES

- Grill Durable handle/lighted
- Lighted control knobs
- Drawer's gable and grilling guide
- Limited warranty
- Island not included

FUEL

Natural gas

or LP

Liquid propane (25-lb LP tank sold separately)

Please check with your retailer to ensure you purchase the correct model you are looking for. Due to the complexity of the technology, gas from components, and the level of assembly that would have to be performed, we are not allowing consumers to perform this. This decision was made in the interest of safety. *Not all models are available in LP or NG.

COOKING SYSTEM

- Stainless steel burners: 4
- 9 mm diameter stainless steel rod cooking grates
- Stainless steel "Flavor Chef" Bars
- Main burner: BTU per hour input: 48,000
- Four stainless steel burner: BTU per hour input: 10,000
- Stainless burner: BTU per hour input: 8,000
- Rear-mounted infrared porcelain burner: BTU per hour input: 10,000
- Snap-Jet™ individual burner ignition system

COOKING AREA

- Primary cooking area (square inches): 388
- Warning rack area (square inches): 112
- Total cooking area (square inches): 500

CONSTRUCTION

- Stainless steel island with center-mounted thermometer

LID FINISH/COLOR/ITEM

- Stainless steel
- Stainless steel (LPS) 1
- Stainless steel (NGS) 1

DIMENSIONS (LID OPEN)

- Height (inches): 41.5
- Width (inches): 24
- Depth (inches): 21

Olde Quarry™

COPING OPTIONS

We recommend using LedgeStone®, Natural Stone, Universal Coping or Brussels Fullnose®.



COFFEE CREEK




GRANITE




SANDSTONE




SIERRA

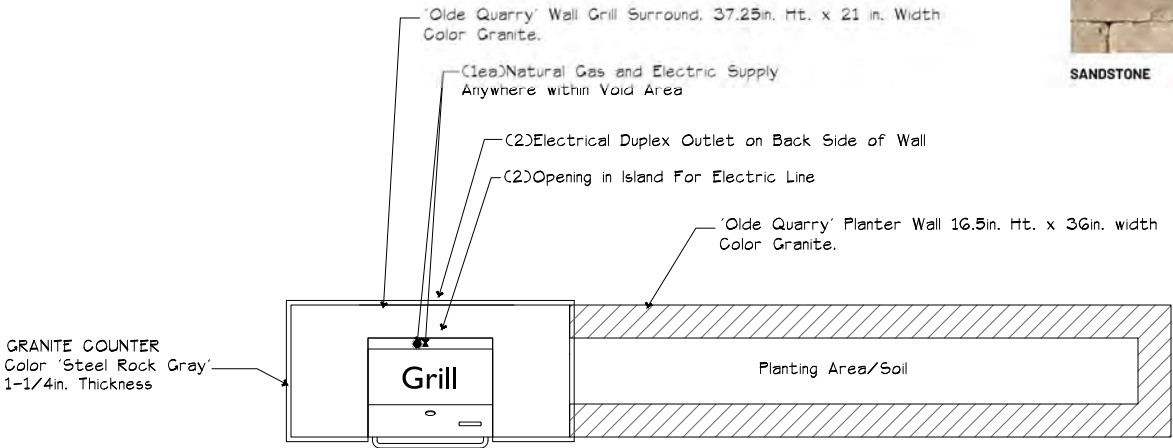

Top View

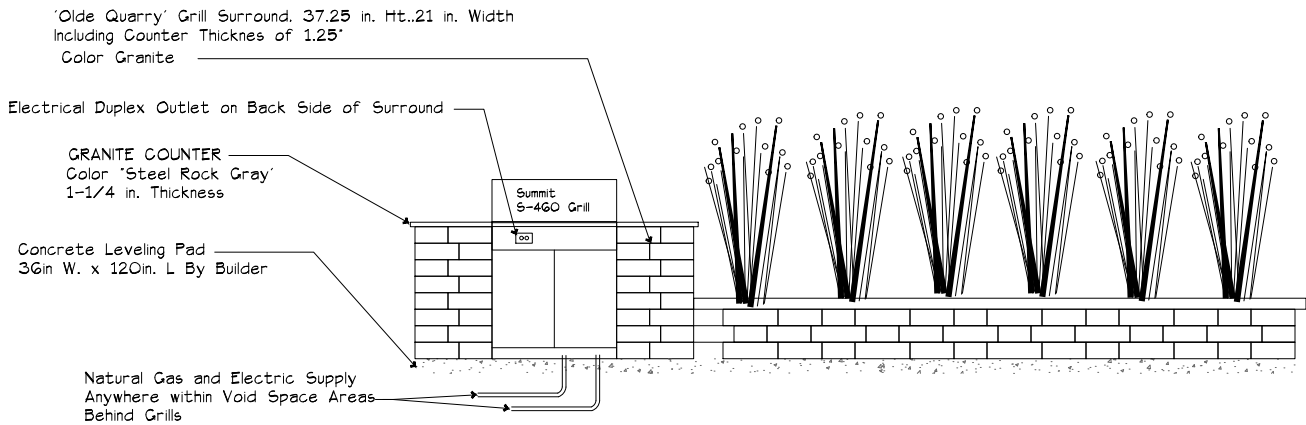

Front View

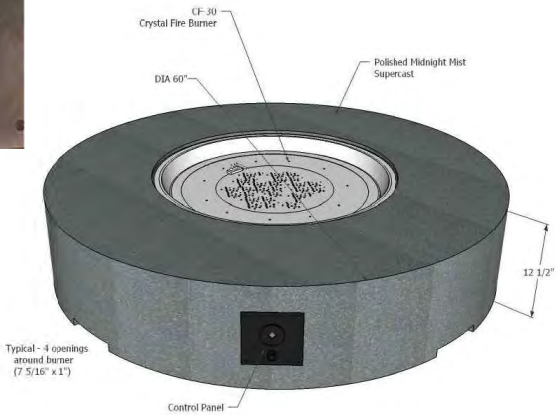

L-2
2

Natural Gas Fire Table w/ 60 Minute Timer

Product information for Madison Planters, including dimensions, volume capacity, and a table of specifications. The table lists various sizes (14", 15", 20", 25", 34") and their corresponding dimensions and capacities. A red dashed box highlights the Madison 34" Planter row.

	dimensions	volume capacity	planter ref. #	saucer ref. #
Madison 14" Planter	14.00 in x 8.73 in x 12.01 / 10.93 in	14.00 gal	A1137X3A	A9910X3T
Madison 15" Planter	15.00 in x 9.00 in x 12.00 / 10.93 in	15.00 gal	A1140X3A	A9910X3T
Madison 20" Planter	20.00 in x 12.25 in x 17.00 / 16.81 in	20.00 gal	A1150X3A	A9910X3T
Madison 25" Planter	25.00 in x 15.25 in x 22.21 / 18.24 in	25.00 gal	A1155X3A	A9910X3T
Madison 34" Planter	34.00 in x 21.54 in x 25.39 / 23.67 in	34.00 gal	A1160X3A	A9910X3T

L-3
3 Madison Planter

Product information for Ellis Planters, including dimensions, volume capacity, and a table of specifications. The table lists various sizes (14", 15", 20", 25", 34") and their corresponding dimensions and capacities. A red dashed box highlights the Ellis 48" Planter row.

	dimensions	volume capacity	planter ref. #	saucer ref. #
Ellis 14" Planter	14.00 in x 8.73 in x 12.01 / 10.93 in	14.00 gal	A1137X3A	A9910X3T
Ellis 15" Planter	15.00 in x 9.00 in x 12.00 / 10.93 in	15.00 gal	A1140X3A	A9910X3T
Ellis 20" Planter	20.00 in x 12.25 in x 17.00 / 16.81 in	20.00 gal	A1150X3A	A9910X3T
Ellis 25" Planter	25.00 in x 15.25 in x 22.21 / 18.24 in	25.00 gal	A1155X3A	A9910X3T
Ellis 34" Planter	34.00 in x 21.54 in x 25.39 / 23.67 in	34.00 gal	A1160X3A	A9910X3T
Ellis 48" Planter	48.00 in x 21.54 in x 25.39 / 23.67 in	48.00 gal	A1160X3A	A9910X3T

L-3
4 Ellis Planter

Product Information for Planter TF 4180, including dimensions, weight, material, reinforcing, drain hole, hardware, and finish options. The planter is made of reinforced concrete and has a 3/8" Dia. Steel rebar. It includes a 2" Drain hole and 5/8" Dia. lifting inserts. The finish options are Standard, Exposed Aggregate, and Weatherstone.

Product Information

Planter TF 4180

Size: 96" x 30" x 30" H

Weight: 2,820 Lbs.

Material: Reinforced concrete

Reinforcing: 3/8" Dia. Steel rebar

Drain hole: (1) 2" Drain hole

Hardware: (4) 5/8" Dia. lifting inserts

Note: Lifting inserts are to ONLY be used when planters are EMPTY

Accepts Reservoir System

Finish Options

Standard
-Exposed Aggregate
-Weatherstone

WAUSAU TILE

P: 800.388.8726 | E: wtl@wausautile.com | WAUSAUTILE.COM
P.O. Box 1520, Wausau, WI 54485-1520

L-3
5 Concrete Bench

Product information for PetGrass Classic Generation 6 Synthetic Turf, including description, applications, face weight, pile height, roll width, yarn color, yarn type, construction details, primary backing, secondary backing, total weight, drainage, and warranty. The turf is made of polypropylene fibers with a 5,000 denier, polyethylene thatch layer. It has a face weight of 60 oz. and a pile height of 1.125". The roll width is 15' (180") wide rolls. The yarn color is two-tone grass blades with the option of a tan or green thatch layer. The yarn type is 10,000 denier, polyethylene fibers with a 5,000 denier, polyethylene thatch layer. The construction details are Type-Tufted | Gauge: 3/8". The primary backing is 9.1 oz., stabilized, multi-layered, knitted polypropylene with action bac. The secondary backing is 18 oz., ultra-flo polyurethane coating secures dimensional stability and includes extra perforations to ensure complete drainage. The total weight is 87.1 oz. The drainage is Perforations: Approximately 2" x 3" and Flow-Through. The warranty is 8-year commercial | 10-year residential.

PERFECT TURF®

PetGrass® Classic Generation 6

Description: Introducing our PetGrass® Classic Generation 6! Adding to our already large drainage holes, Generation 6 has a new flow-through backing system, maximizing drainage, preventing rain water accumulation and bacteria buildup. Generation 6 includes PetGrass mainstays like large drainage holes, antimicrobial additives, durability and a short pile height for easier cleanup.

Applications: Indoors or outdoors, commercial and municipal dog parks or facilities, residential dog runs, or anywhere that muddy paws are a problem.

Face Weight: 60 oz.

Pile Height: 1.125"

Roll Width: 15' (180") wide rolls

Yarn Color: Two-tone grass blades with the option of a tan or green thatch layer

Yarn Type: 10,000 denier, polyethylene fibers with a 5,000 denier, polyethylene thatch layer

Construction Details: Type-Tufted | Gauge: 3/8"

Primary Backing: 9.1 oz., stabilized, multi-layered, knitted polypropylene with action bac

Secondary Backing: 18 oz., ultra-flo polyurethane coating secures dimensional stability and includes extra perforations to ensure complete drainage

Total Weight: 87.1 oz.

Drainage:

- Perforations: Approximately 2" x 3"
- Flow-Through

Infill Requirements: None

Warranty: 8-year commercial | 10-year residential

ASTM testing available upon request. Specifications are subject to a variance of +/- 5% for Face Weight.

PerfectTurf.com | (888) SYN-TURF | (888) 796-8873
5540 Meadowbrook Court, Rolling Meadows, IL 60008

L-3
6 Synthetic Turf

Product information for Dekorra Rock Enclosures, including dimensions, front view, top view, sample interior spacing, diameter sizing, and ideal concealing applications. The product is made of real rock material and is designed to conceal existing utility devices. It is available in three models: Model 101, Model 109, and Model 111. Each model has its own set of dimensions and applications.

DEKORRA ROCK ENCLOSURES

Model 101 Listed Dimensions: 31" L x 20" W x 21" H

Front View 21" x 31"

Top View 20" x 31"

Sample Interior Spacing

Height	Length	Width
2"	24"	16"
8"	22"	15"
16"	10"	10"

Diameter Sizing

Height	Diameter
2"	24" Dia
8"	18" Dia
16"	10" Dia

IDEAL CONCEALING APPLICATIONS:

- Septic Vent Pipes up to 16"-18" in Height
- Water Well Casing up to 16"-18" in Height
- Small Pumps, Compressors and Blowers
- Small Backflow or Irrigation Valves

Model 109 Listed Dimensions: 30" L x 23" W x 18" H

Front View 18" x 30"

Top View 23" x 30"

Sample Interior Spacing

Height	Length	Width
2"	22"	12"
6"	16"	12"
12"	12"	6"

Diameter Sizing

Height	Diameter
2"	20" Dia
6"	11" Dia
14"	5" Dia

IDEAL CONCEALING APPLICATIONS:

- Small Residential Pump Systems or Backflow Devices
- Irrigation Valve Box Lids and Vaults
- Septic Aeration Pumps or Compressors
- Well and Septic Pipes up to 12" in Height

DEKORRA ENCLOSURE FEATURES AND BENEFITS:

- Realrock™ material provides the realistic rock features
- Commercial grade construction stands up to elements
- Lightweight, easy to move and incredible durable
- Rocks will not fade in sun or crack in cold weather
- Rocks designed to conceal existing utility devices

Model 111 Listed Dimensions: 34" L x 32" W x 15" H

Front View 15" x 34"

Top View 32" x 34"

Sample Interior Spacing

Height	Length	Width
6"	30"	16"
9"	27"	24"
13"	23"	21"

Diameter Sizing

Height	Diameter
6"	30" Dia
12"	28" Dia

IDEAL CONCEALING APPLICATIONS:

- Septic Risers and Manhole Lids up to 30" in Diameter
- Municipal Grinder Pump Access Ports and Manholes
- Commercial/Restaurant Grease Trap Access Lids
- Irrigation Valve Box Vaults and Lids


DEKORRA ENCLOSURE FEATURES AND BENEFITS:

- Realrock™ material provides the realistic rock features
- Commercial grade construction stands up to elements
- Lightweight, easy to move and incredible durable
- Rocks will not fade in sun or crack in cold weather
- Rocks designed to conceal existing utility devices


L-3
7 Faux Boulders



PISA2

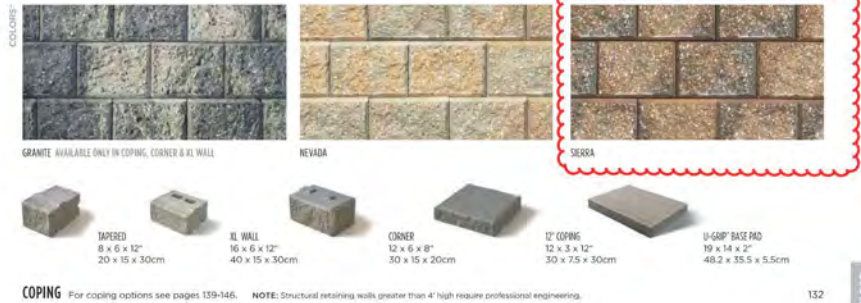


COPING For coping options see pages 139-146. **NOTE:** Structural retaining walls greater than 4' high require professional engineering.

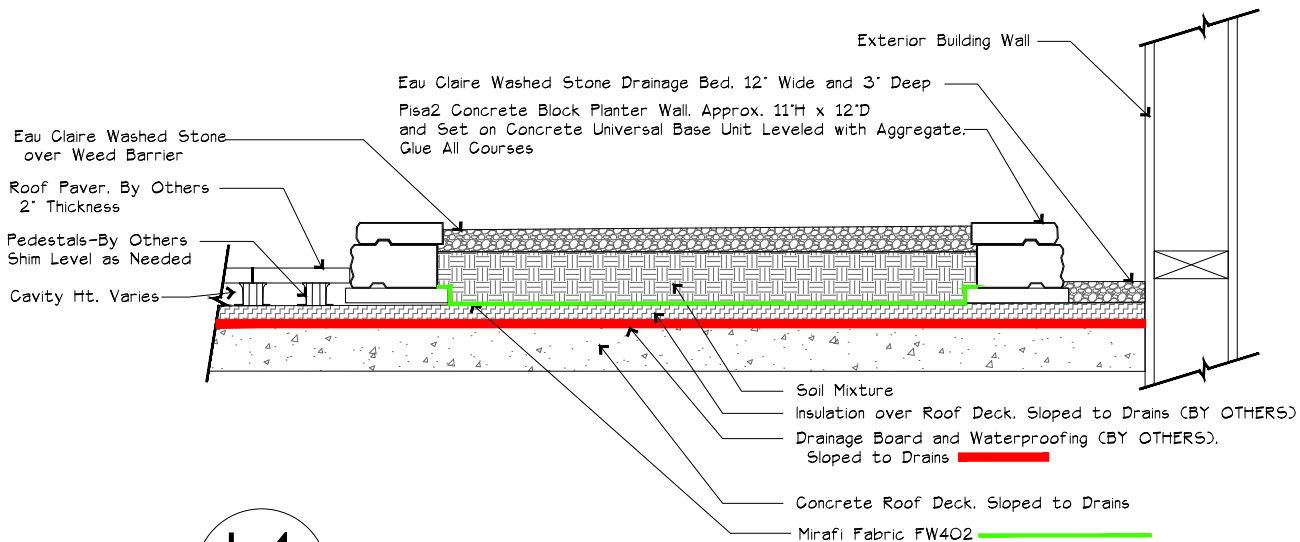

L-4
8

Block Planters
Scale: 1" = 1'-0"

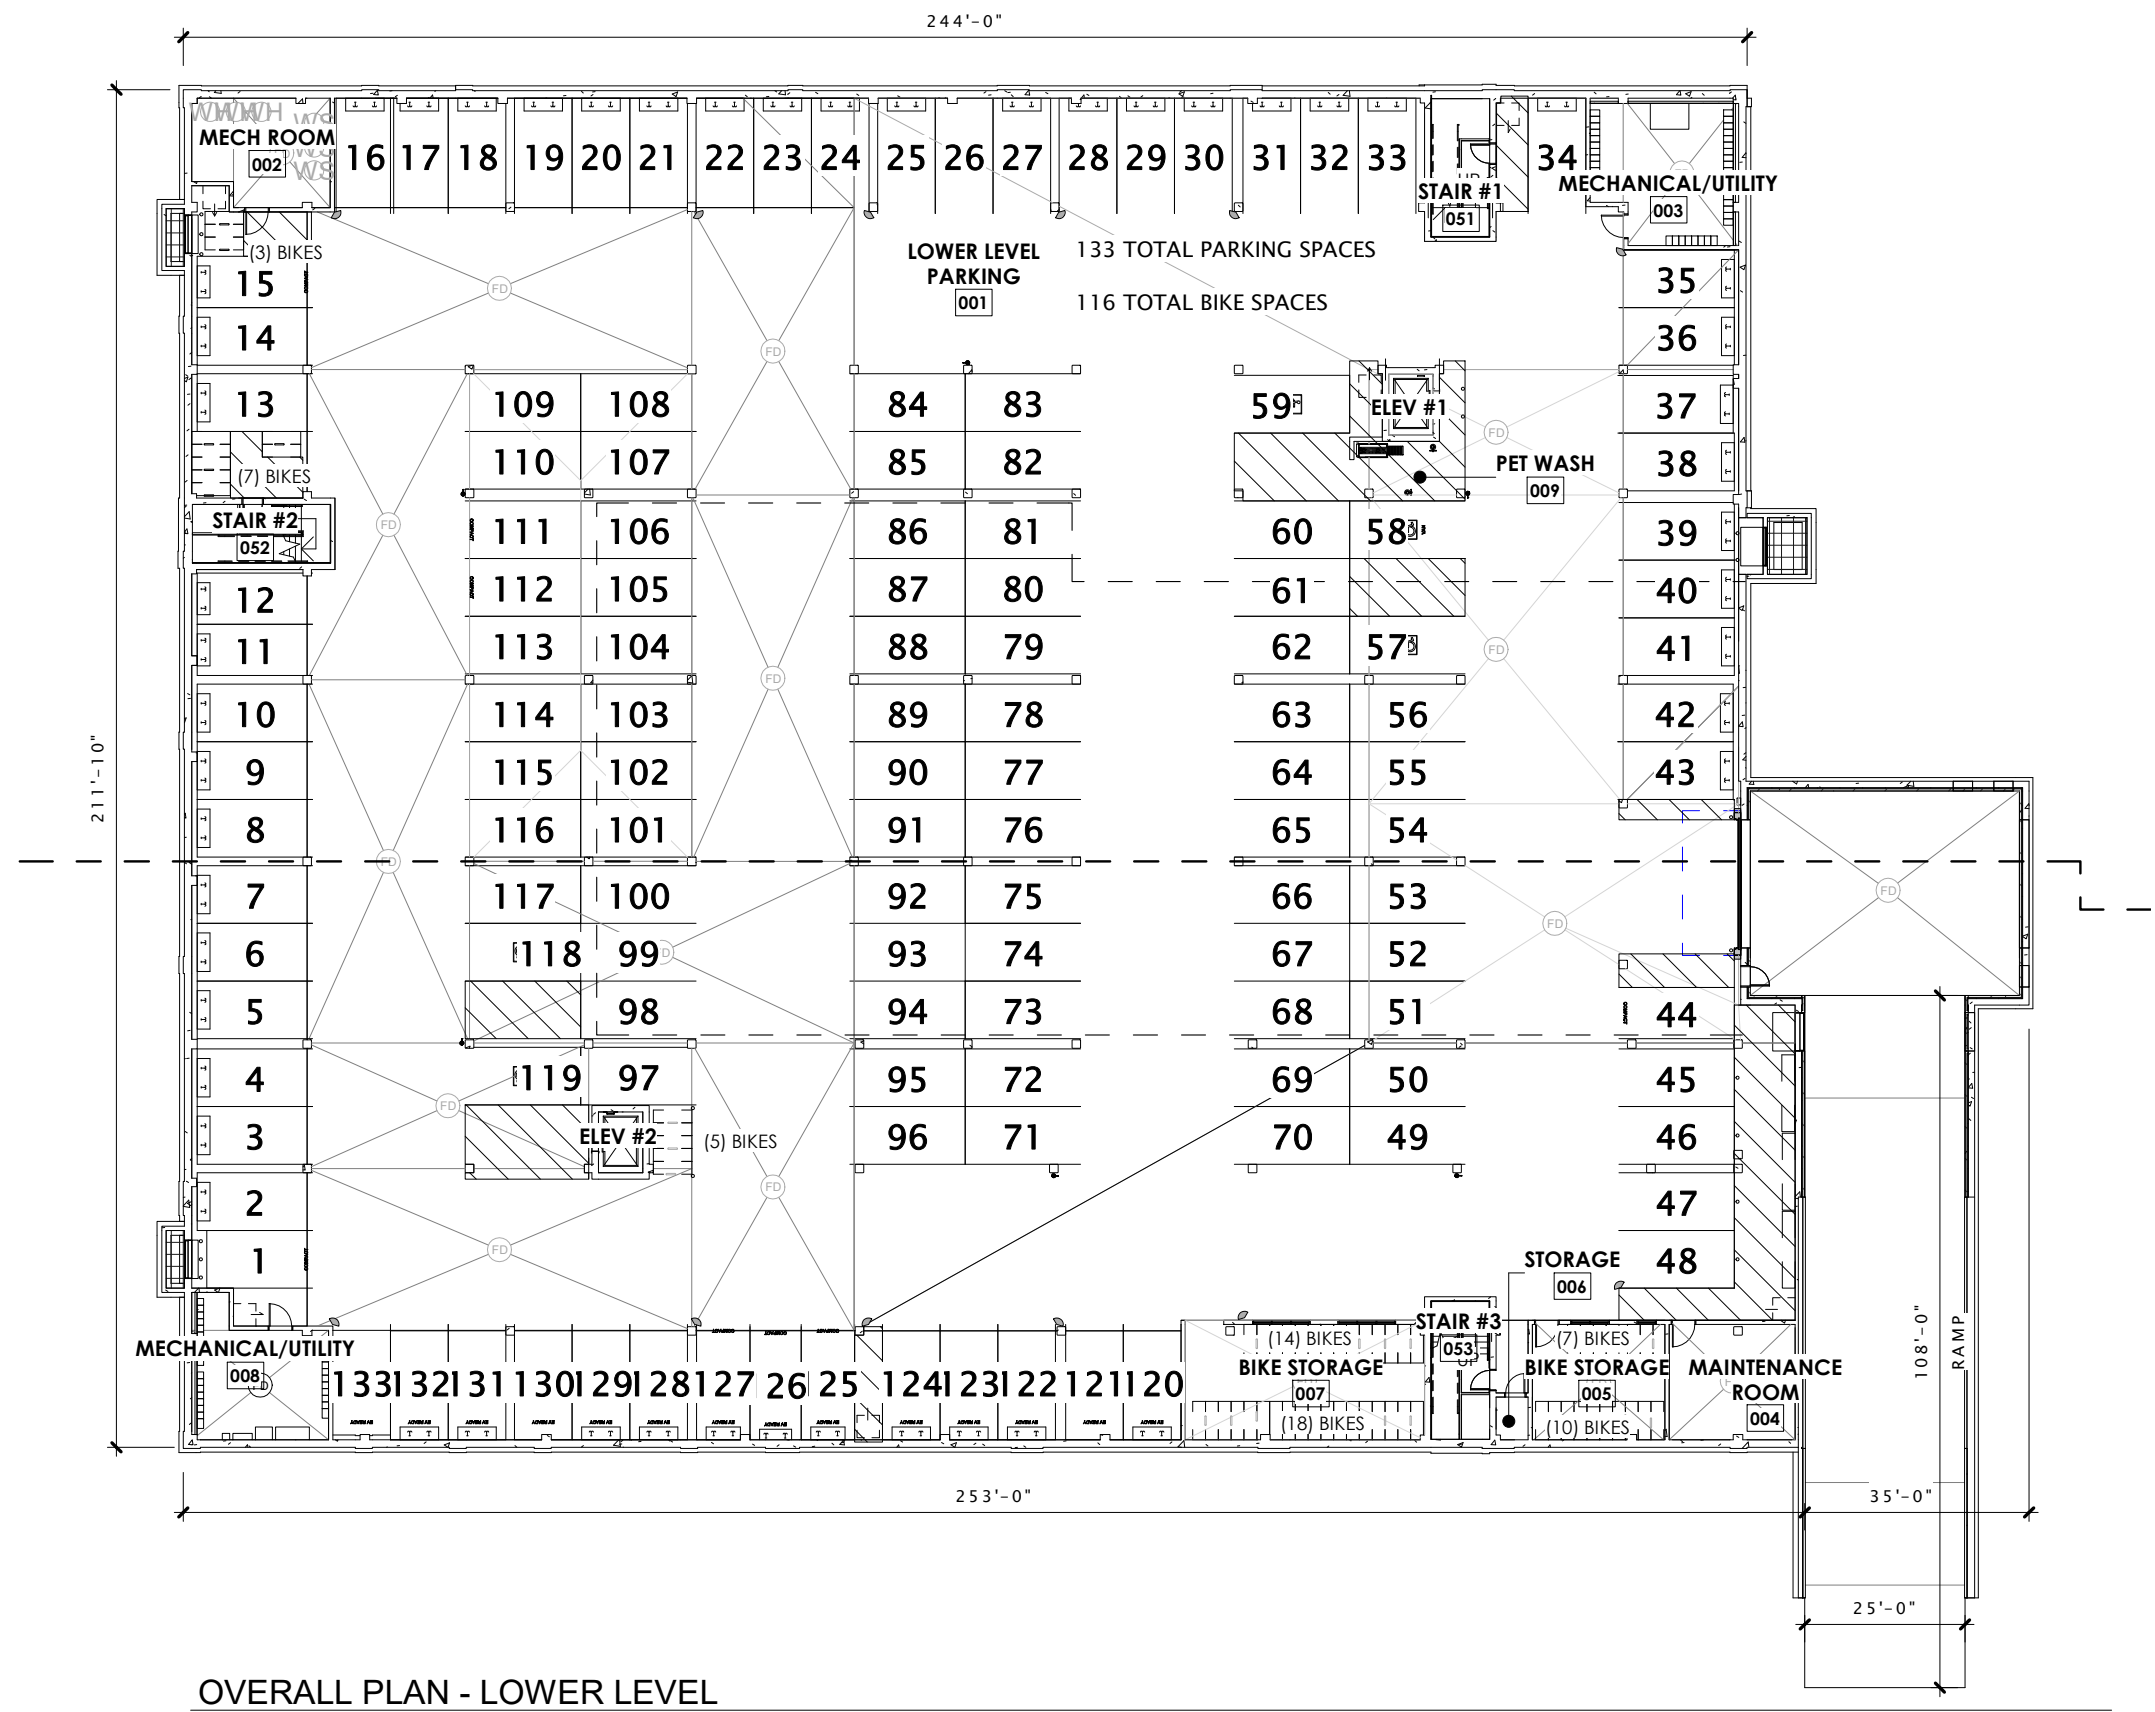

OVERALL PLAN - LOWER LEVEL
1" = 30'-0"



JLA
ARCHITECTS
MADISON | MILWAUKEE | DENVER
JLA-AP.COM

JLA PROJECT NUMBER
21-1111-01



FOUNDRY ON 3RD
CITY OF WAUSAU - SIP
SUBMITTAL

DATE OF ISSUANCE NOVEMBER 1, 2022

REVISION SCHEDULE


Mark	Description	Date
------	-------------	------

SHEET TITLE

LOWER LEVEL PLAN

SHEET NUMBER

A100.

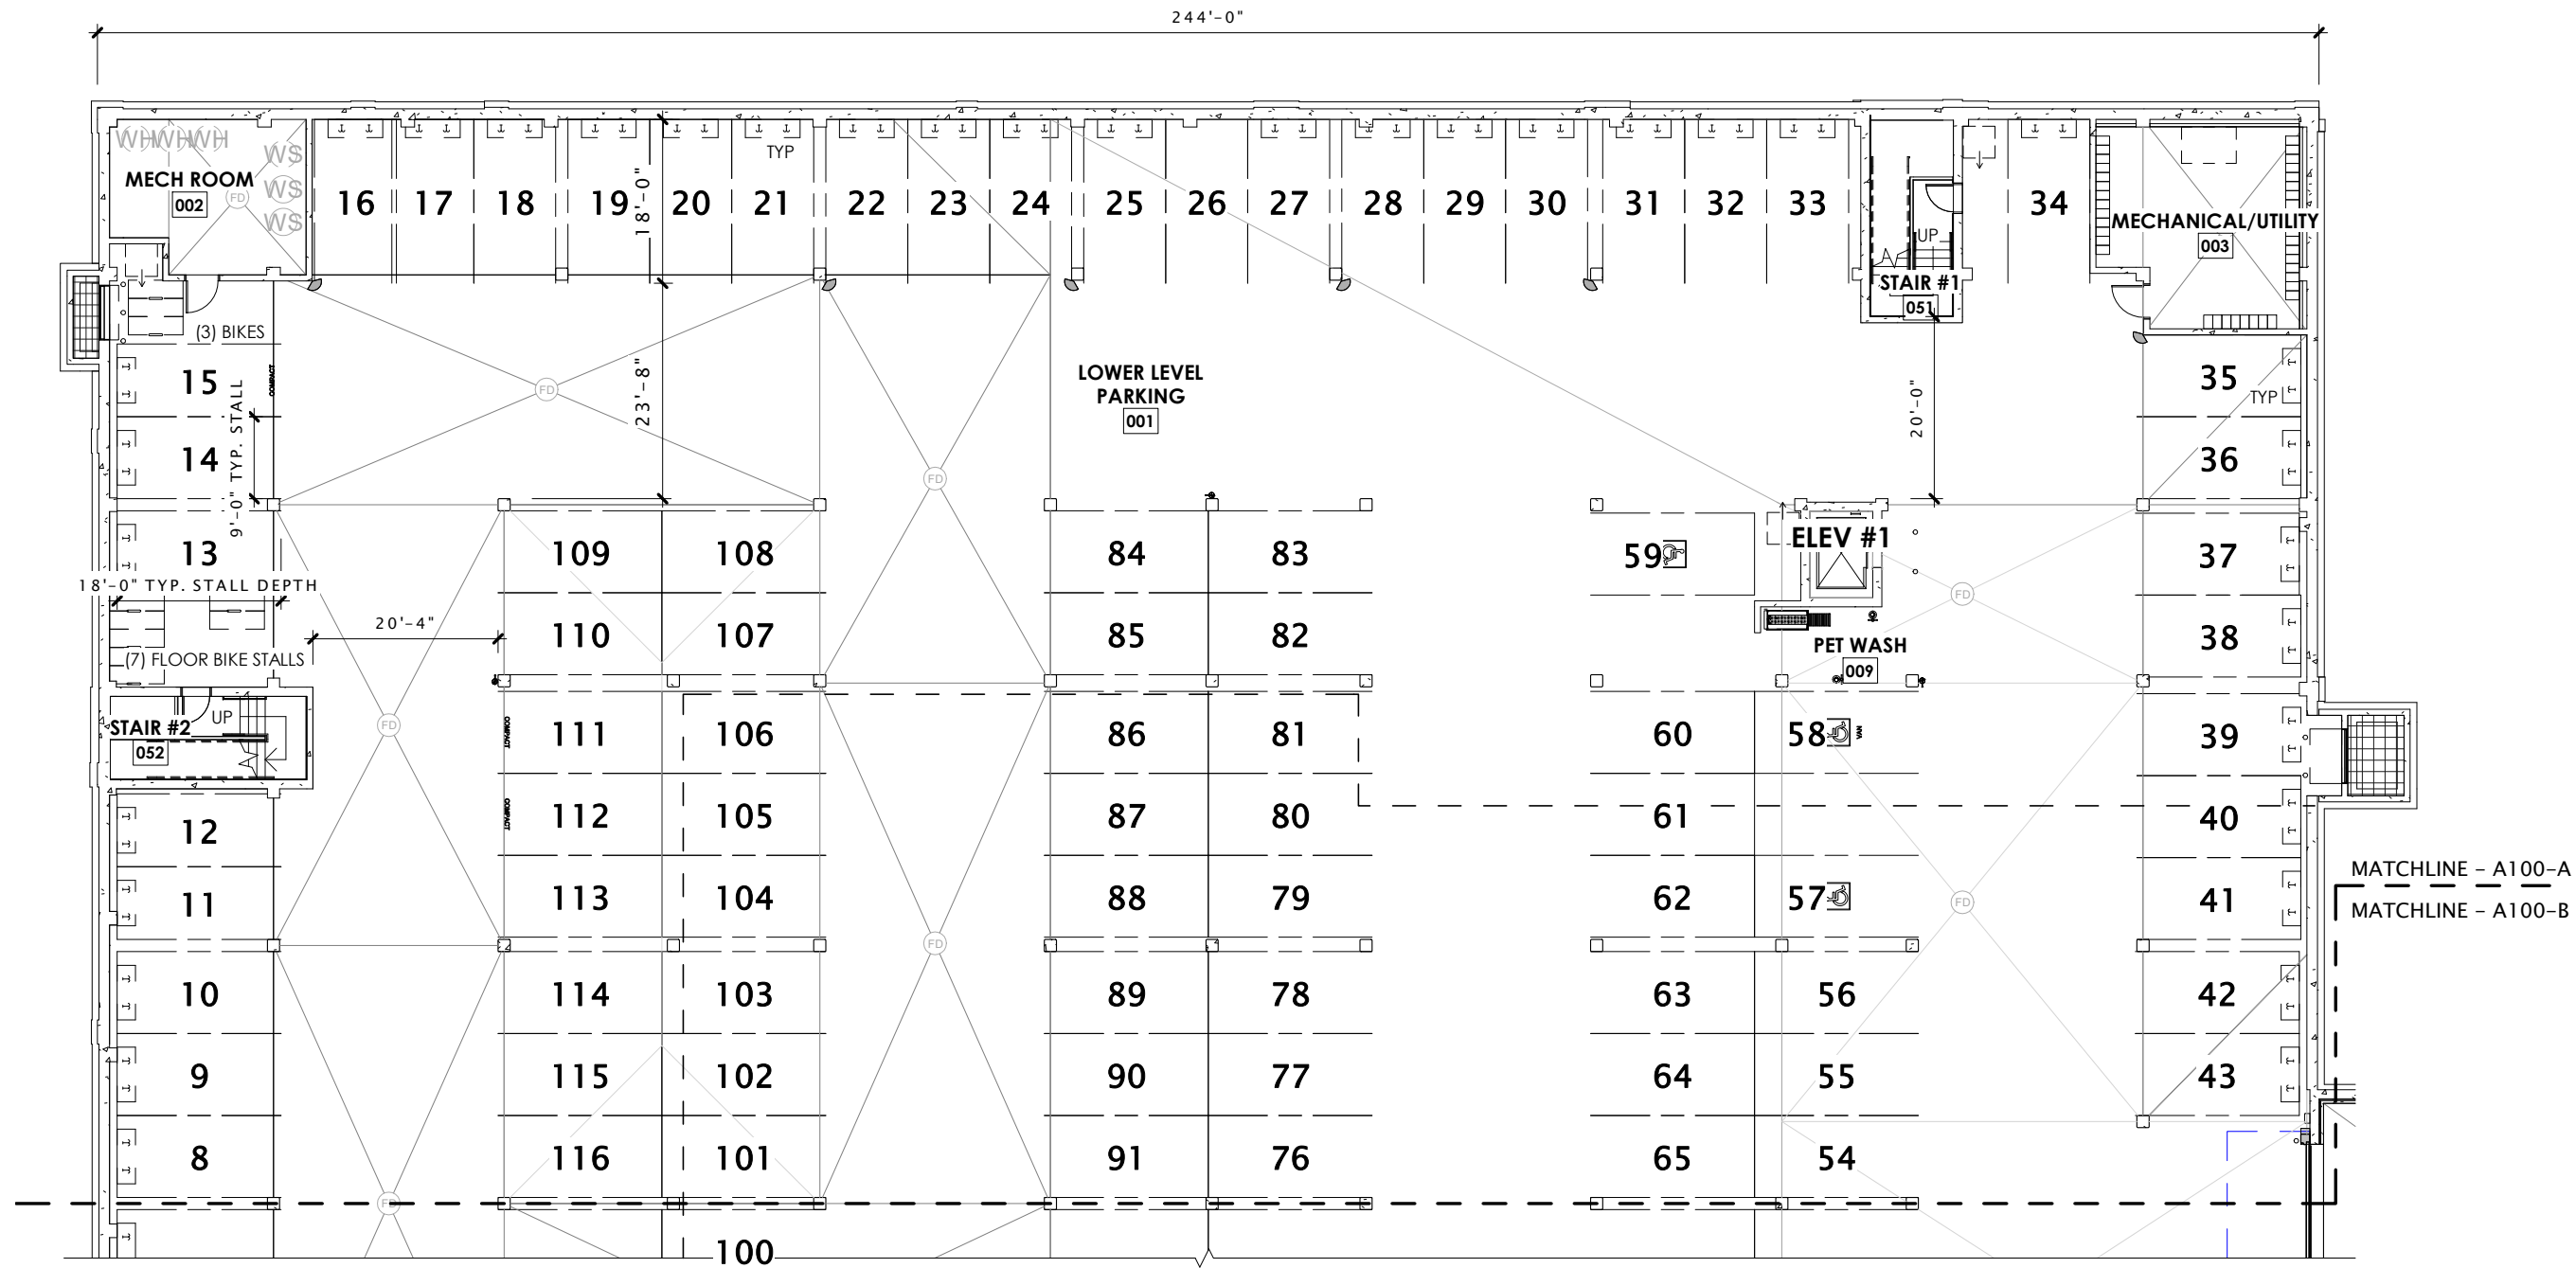

LOWER LEVEL - AREA A
1" = 20'-0"



JLA
ARCHITECTS
MADISON | MILWAUKEE | DENVER
JLA-AP.COM

JLA PROJECT NUMBER
21-1111-01



FOUNDRY ON 3RD
CITY OF WAUSAU - SIP
SUBMITTAL

DATE OF ISSUANCE NOVEMBER 1, 2022


REVISION SCHEDULE		
Mark	Description	Date

SHEET TITLE

LOWER LEVEL PLAN -
AREA A

SHEET NUMBER

A100-A.

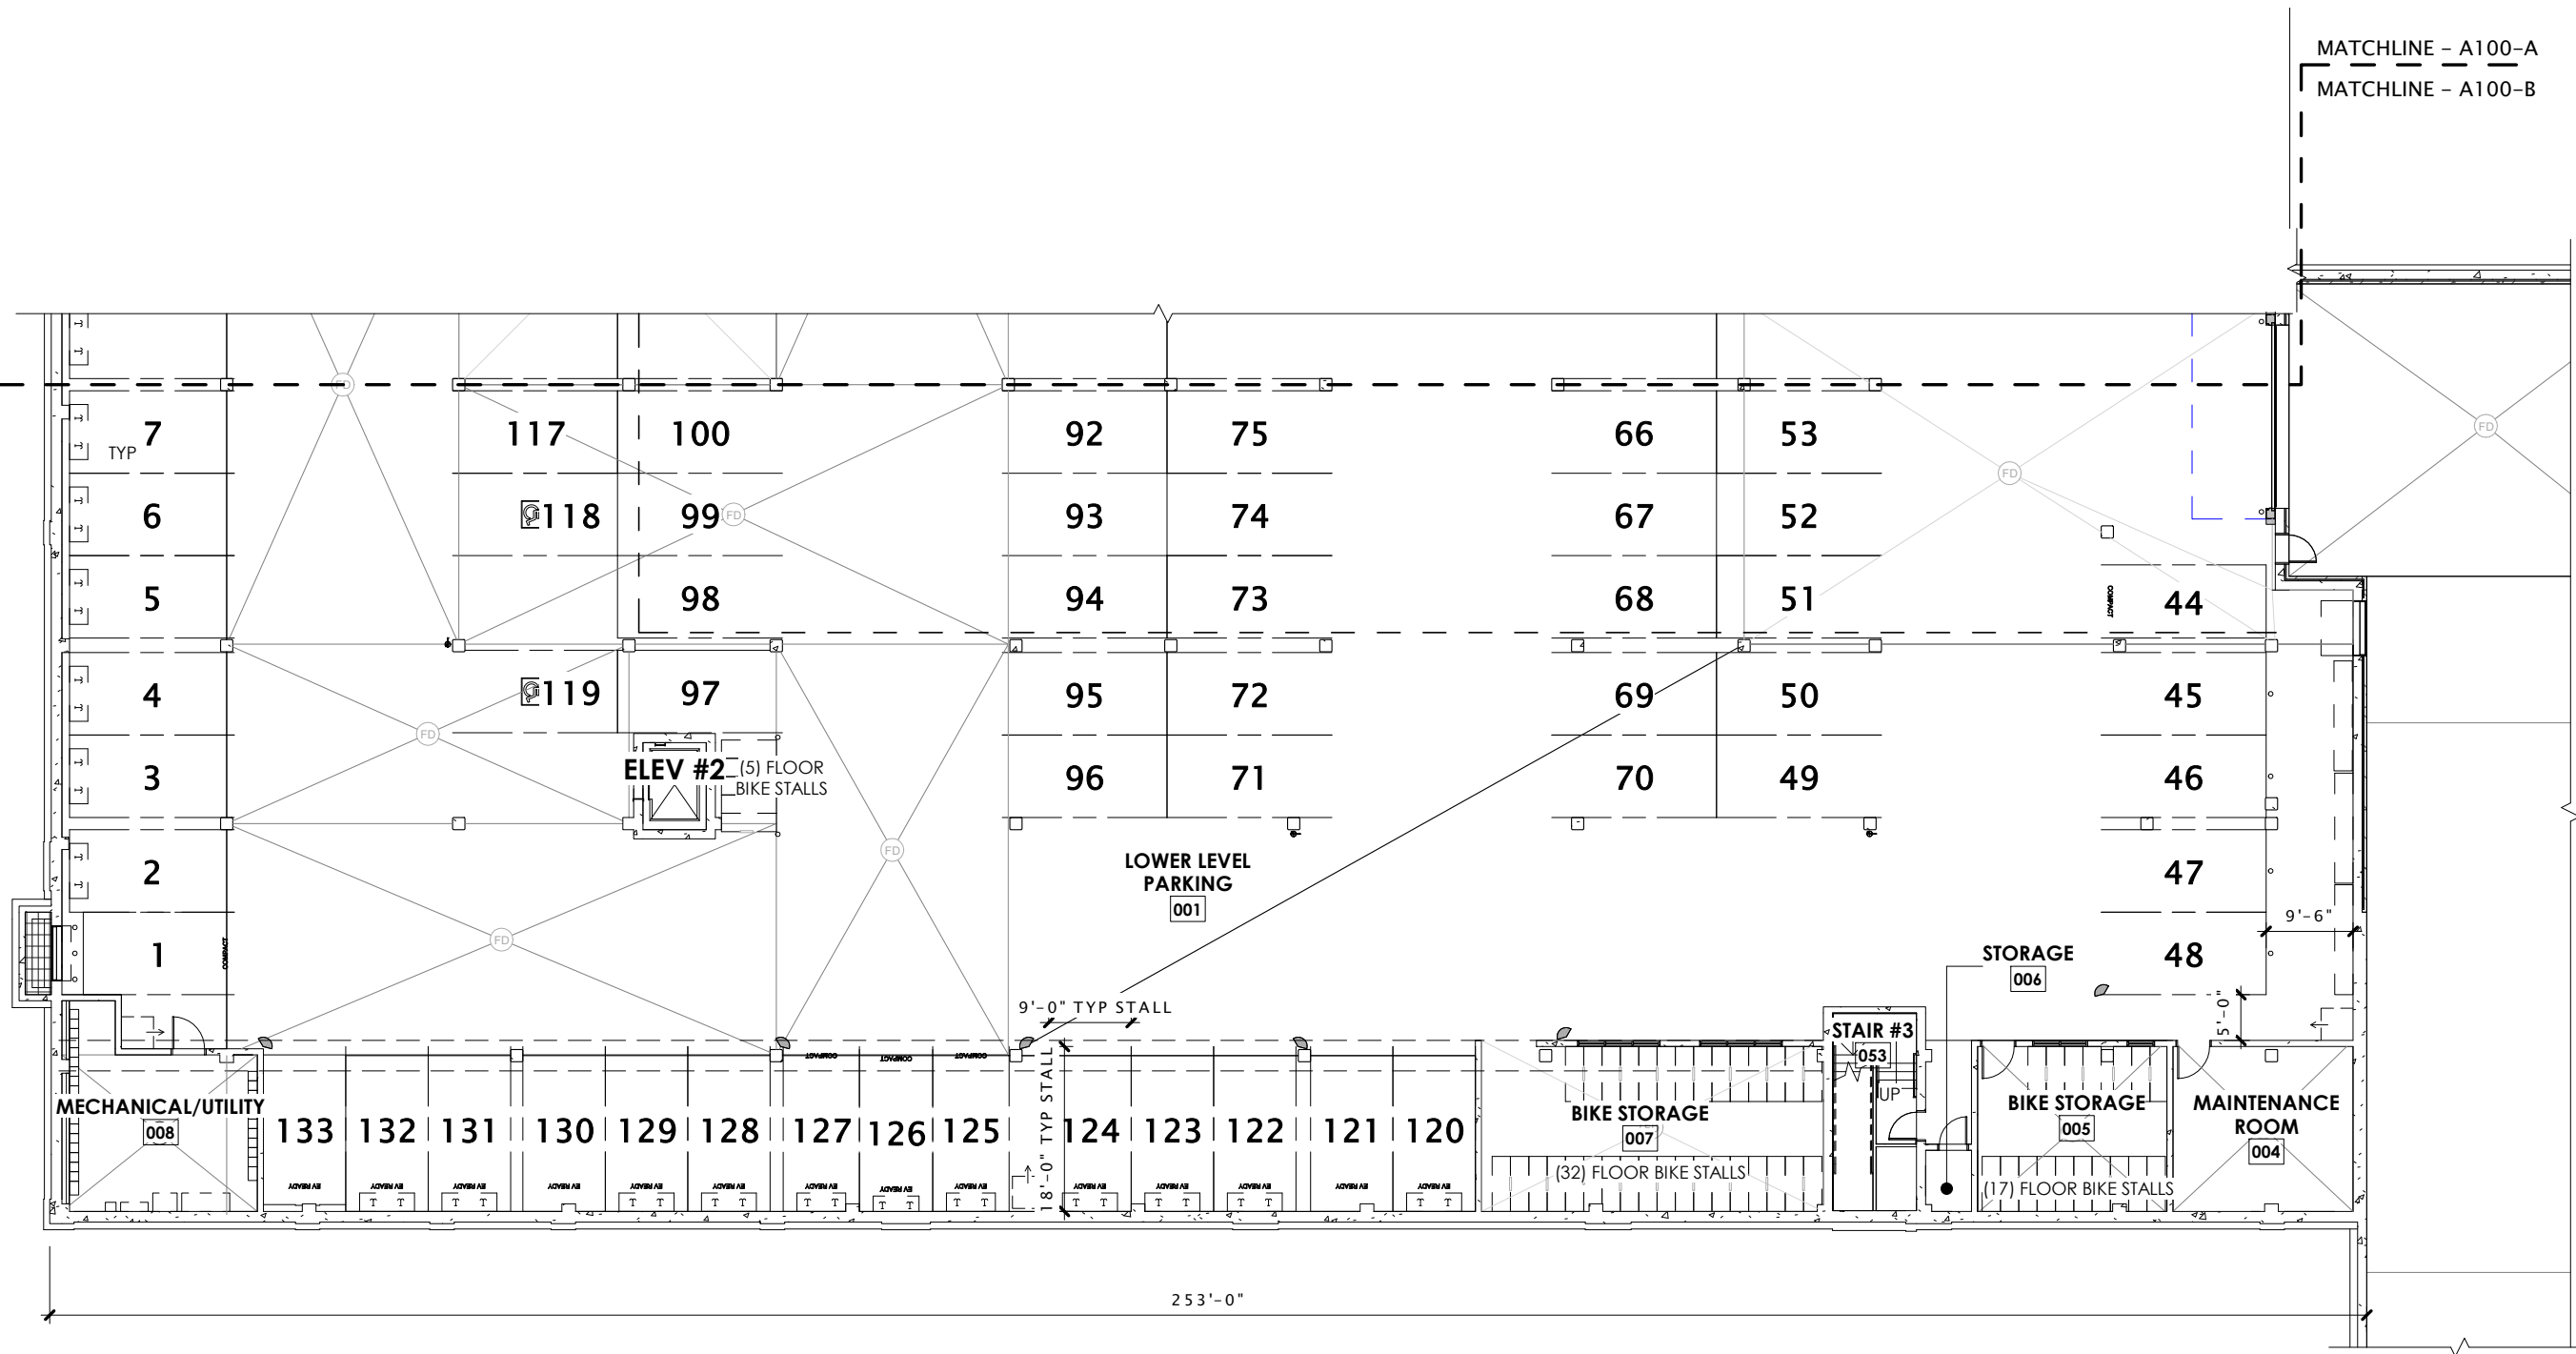

LOWER LEVEL - AREA B
1" = 20'-0"



JLA
ARCHITECTS
MADISON | MILWAUKEE | DENVER
JLA-AP.COM

JLA PROJECT NUMBER
21-1111-01



FOUNDRY ON 3RD
CITY OF WAUSAU - SIP
SUBMITTAL

DATE OF ISSUANCE NOVEMBER 1, 2022

REVISION SCHEDULE


Mark	Description	Date
------	-------------	------

SHEET TITLE

LOWER LEVEL PLAN -
AREA B

SHEET NUMBER

A100-B.

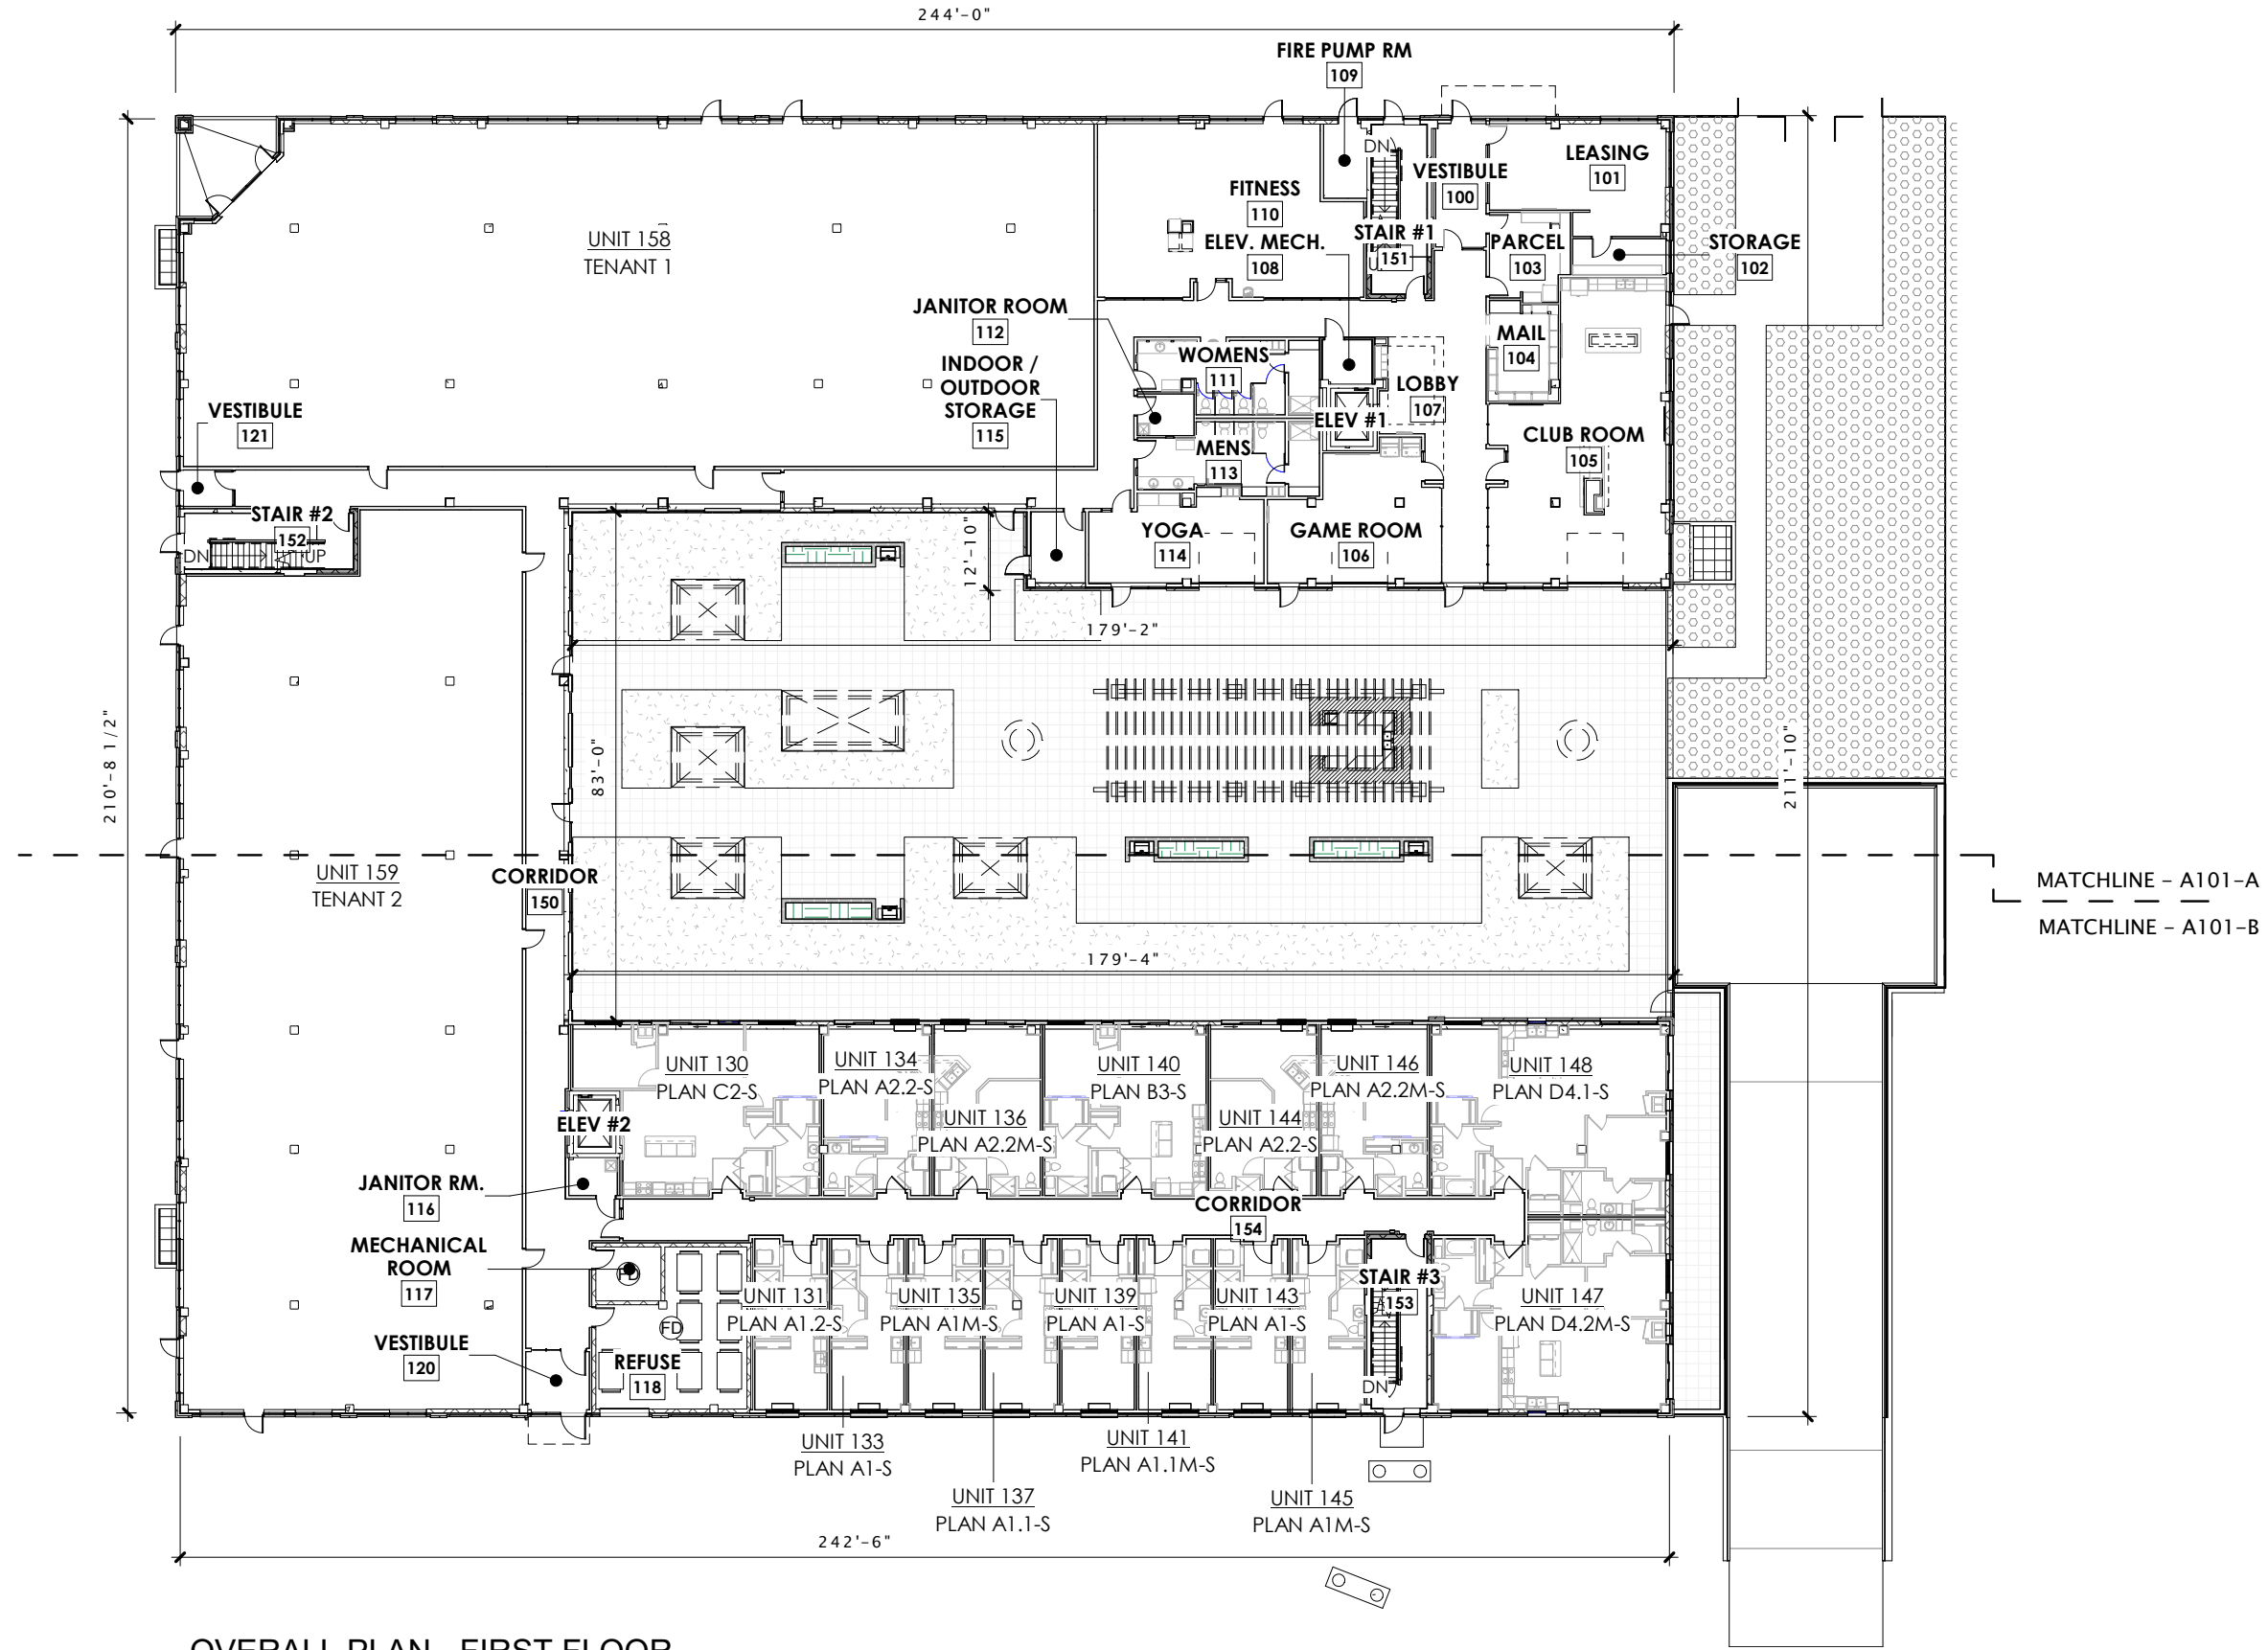

OVERALL PLAN - FIRST FLOOR
1" = 30'-0"



JLA
ARCHITECTS

MADISON | MILWAUKEE | DENVER
JLA-AP.COM

JLA PROJECT NUMBER
21-1111-01



T. Wall Enterprises
Development, LLC

FOUNDRY ON 3RD
CITY OF WAUSAU - SIP
SUBMITTAL

DATE OF ISSUANCE NOVEMBER 1, 2022

REVISION SCHEDULE

Mark	Description	Date
------	-------------	------


SHEET TITLE

FIRST FLOOR PLAN

SHEET NUMBER

A101.

10/28/2022 12:13:36 PM

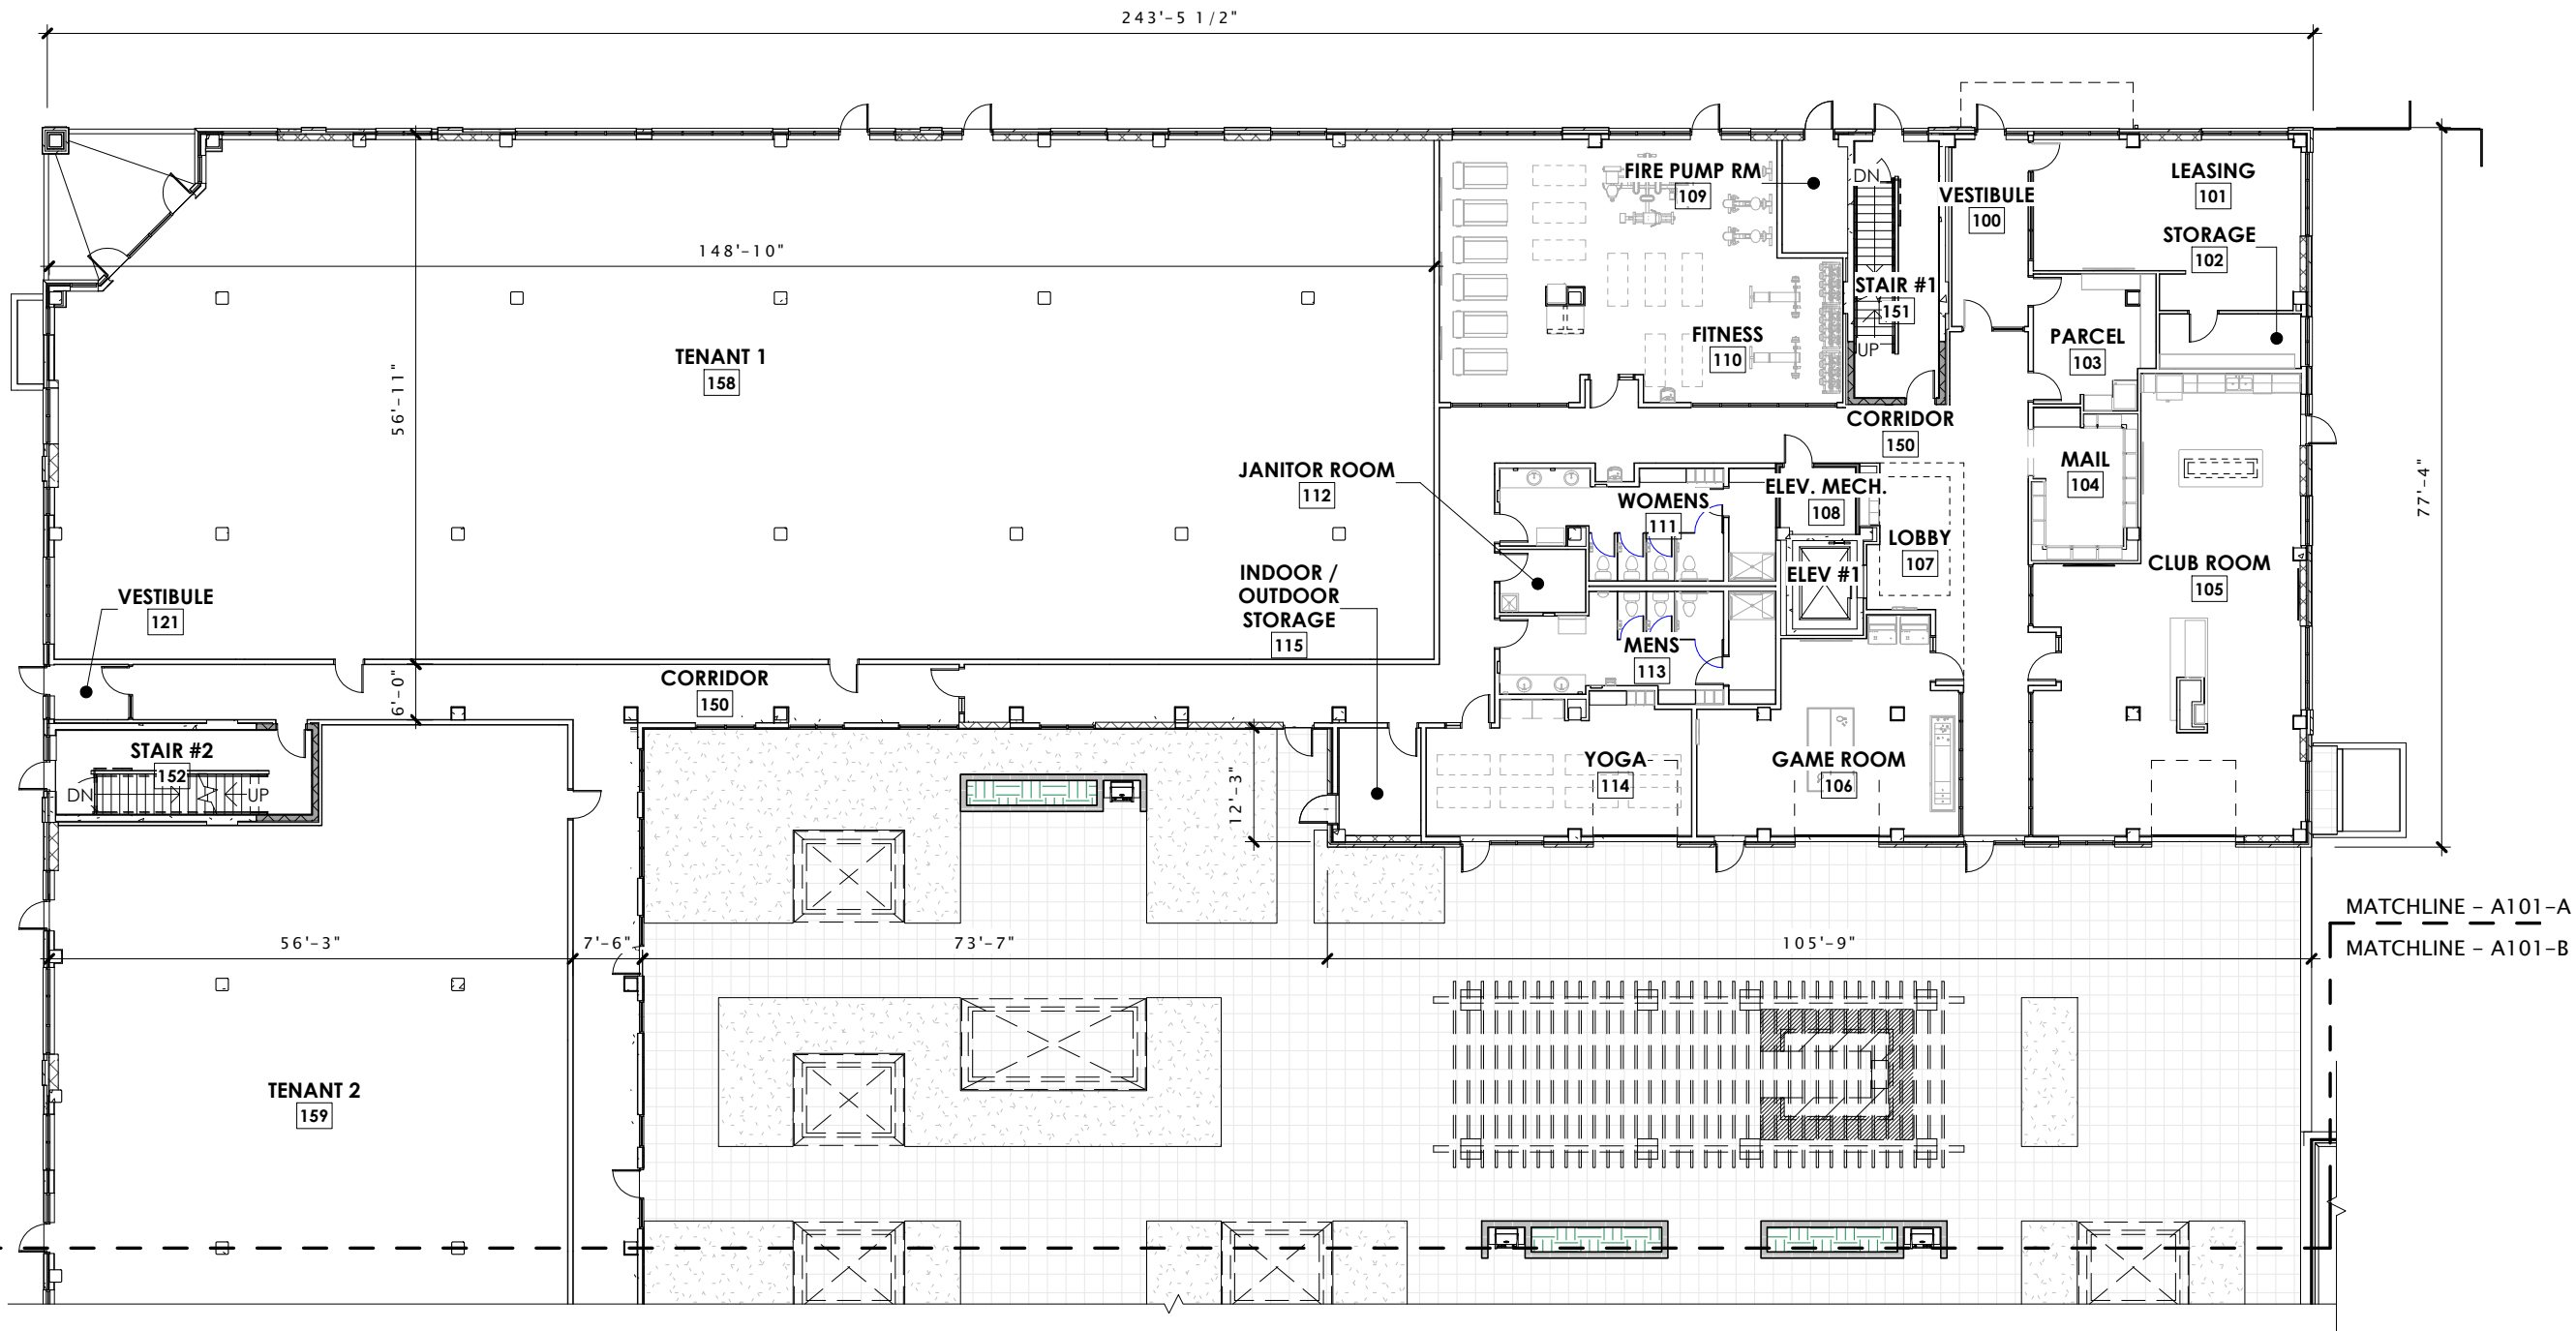

FIRST FLOOR - AREA A

1" = 20'-0"



JLA
ARCHITECTS

MADISON | MILWAUKEE | DENVER
JLA-AP.COM

JLA PROJECT NUMBER

21-1111-01



T. Wall Enterprises
Development, LLC

FOUNDRY ON 3RD

CITY OF WAUSAU - SIP
SUBMITTAL

DATE OF ISSUANCE NOVEMBER 1, 2022

REVISION SCHEDULE


Mark	Description	Date
------	-------------	------

SHEET TITLE

FIRST FLOOR PLAN -
AREA A

SHEET NUMBER

A101-A.

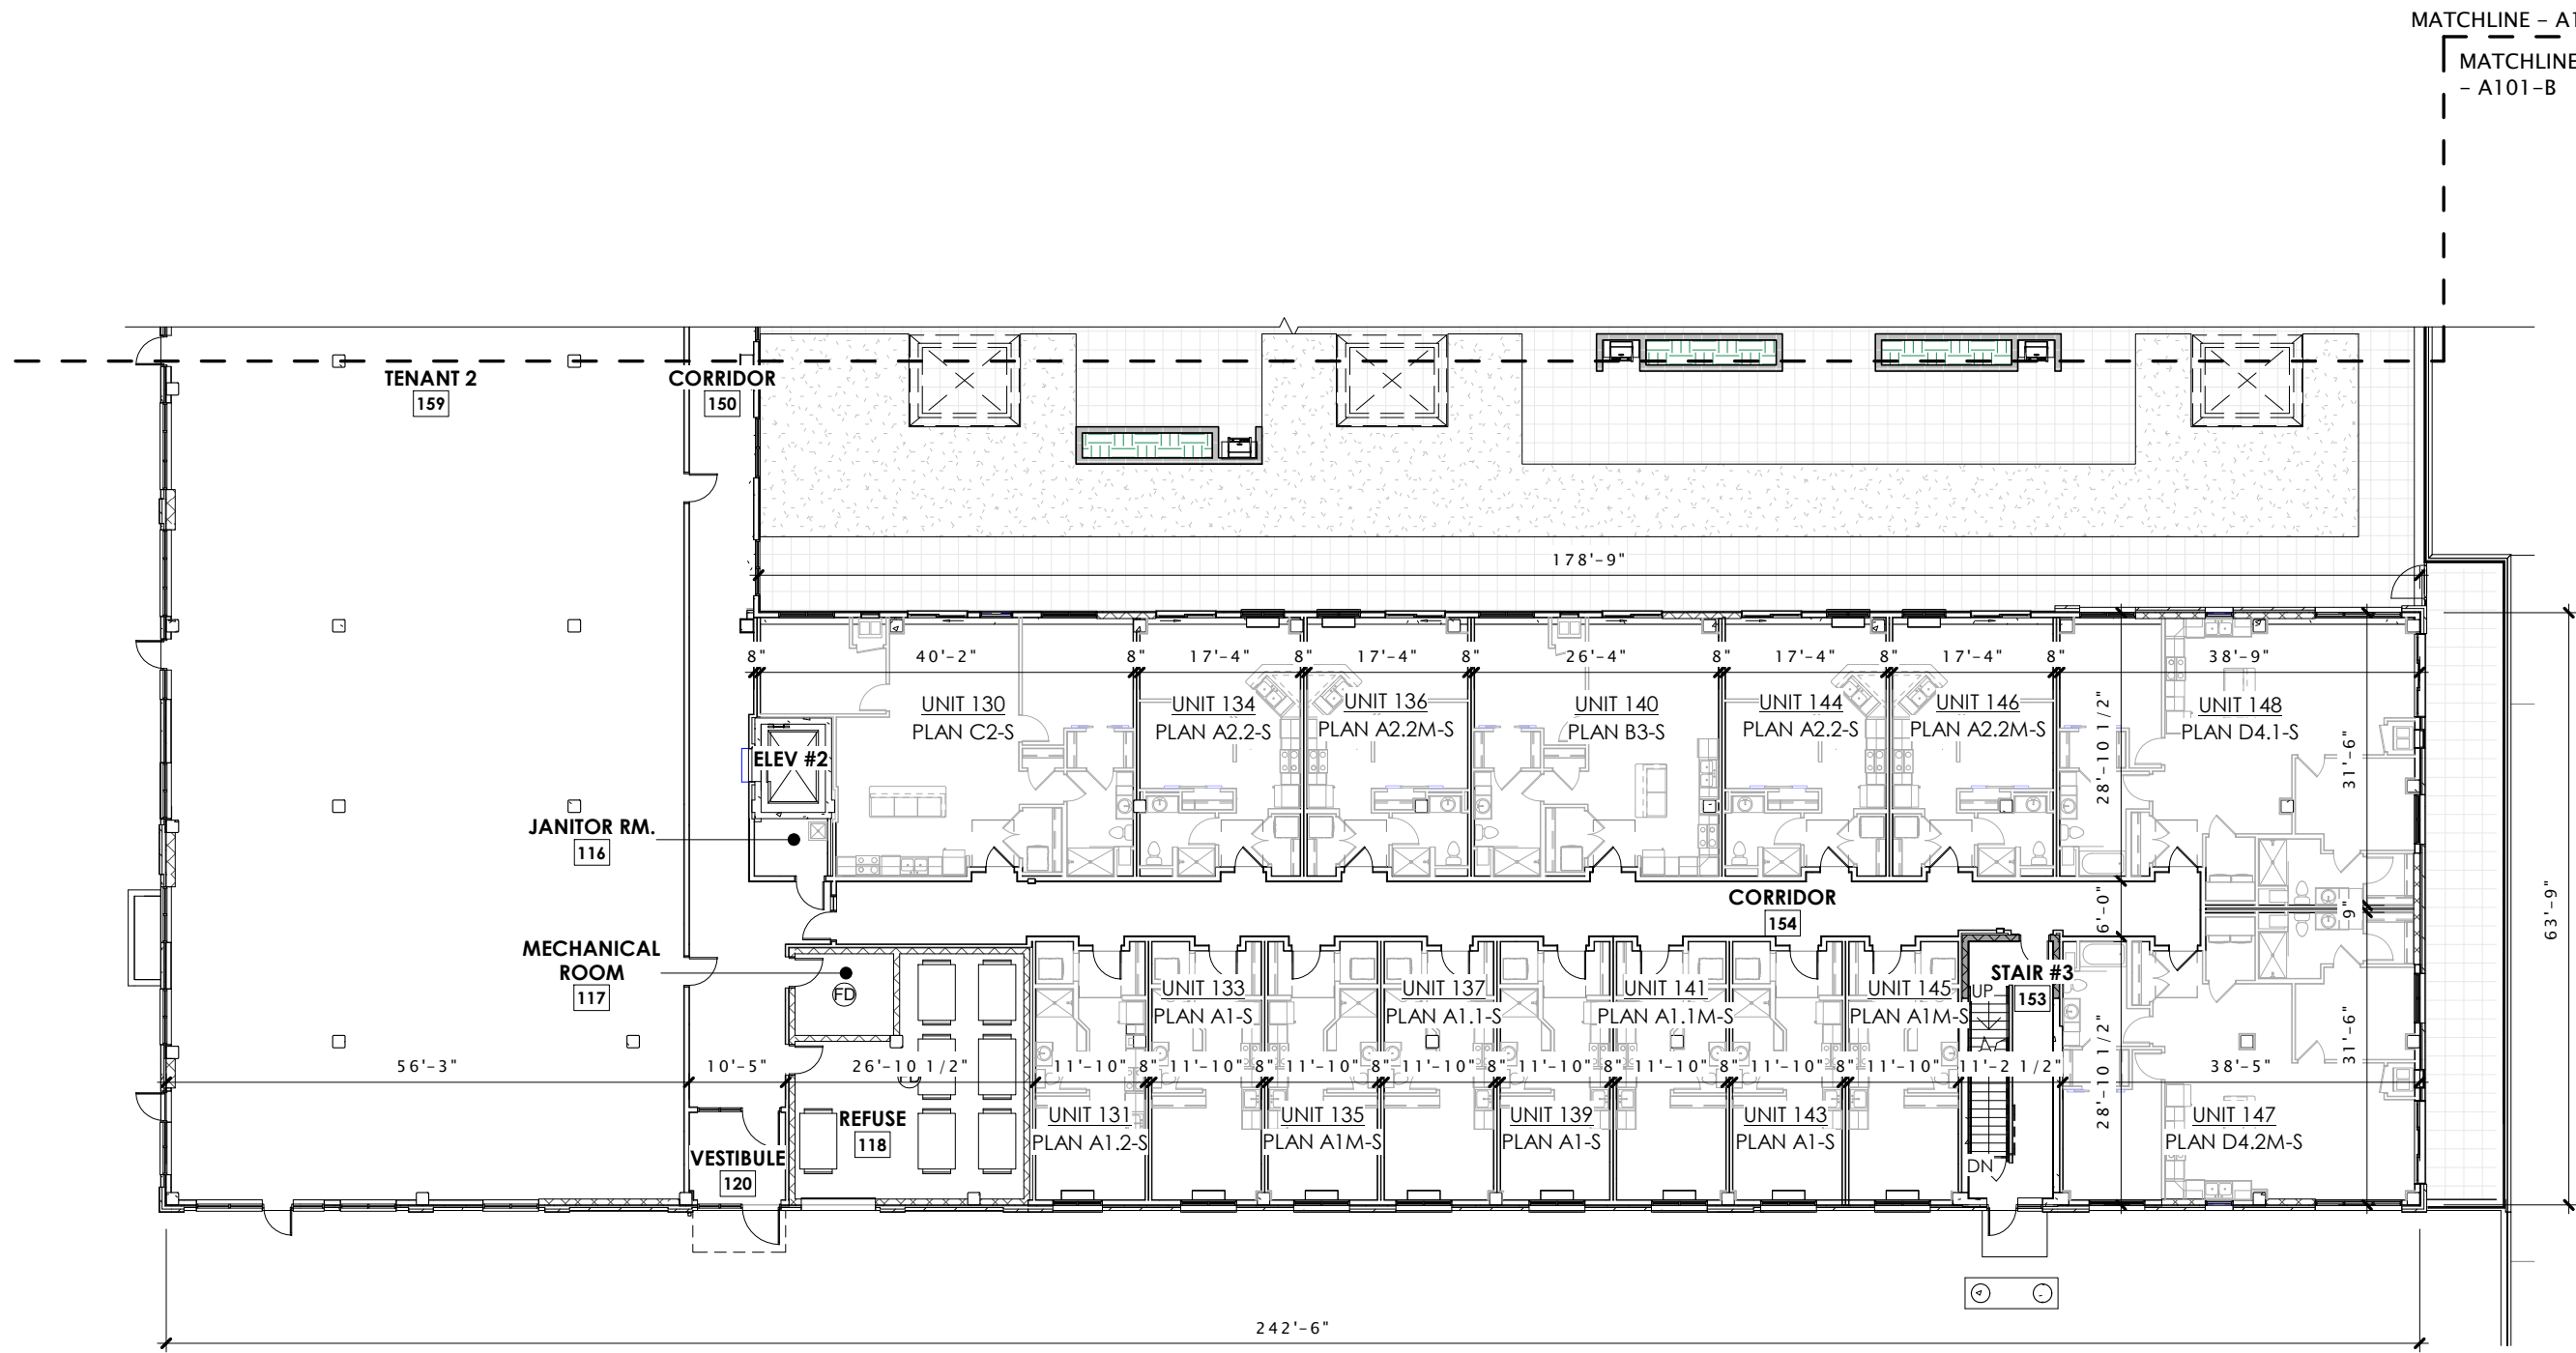

JLA
ARCHITECTS

MADISON | MILWAUKEE | DENVER
JLA-AP.COM

JLA PROJECT NUMBER
21-1111-01



T. Wall Enterprises
Development, LLC

FOUNDRY ON 3RD
CITY OF WAUSAU - SIP
SUBMITTAL

DATE OF ISSUANCE NOVEMBER 1, 2022

REVISION SCHEDULE

Mark	Description	Date
------	-------------	------


SHEET TITLE

FIRST FLOOR PLAN -
AREA B

SHEET NUMBER

A101-B.

FIRST FLOOR - AREA B
1" = 20'-0"

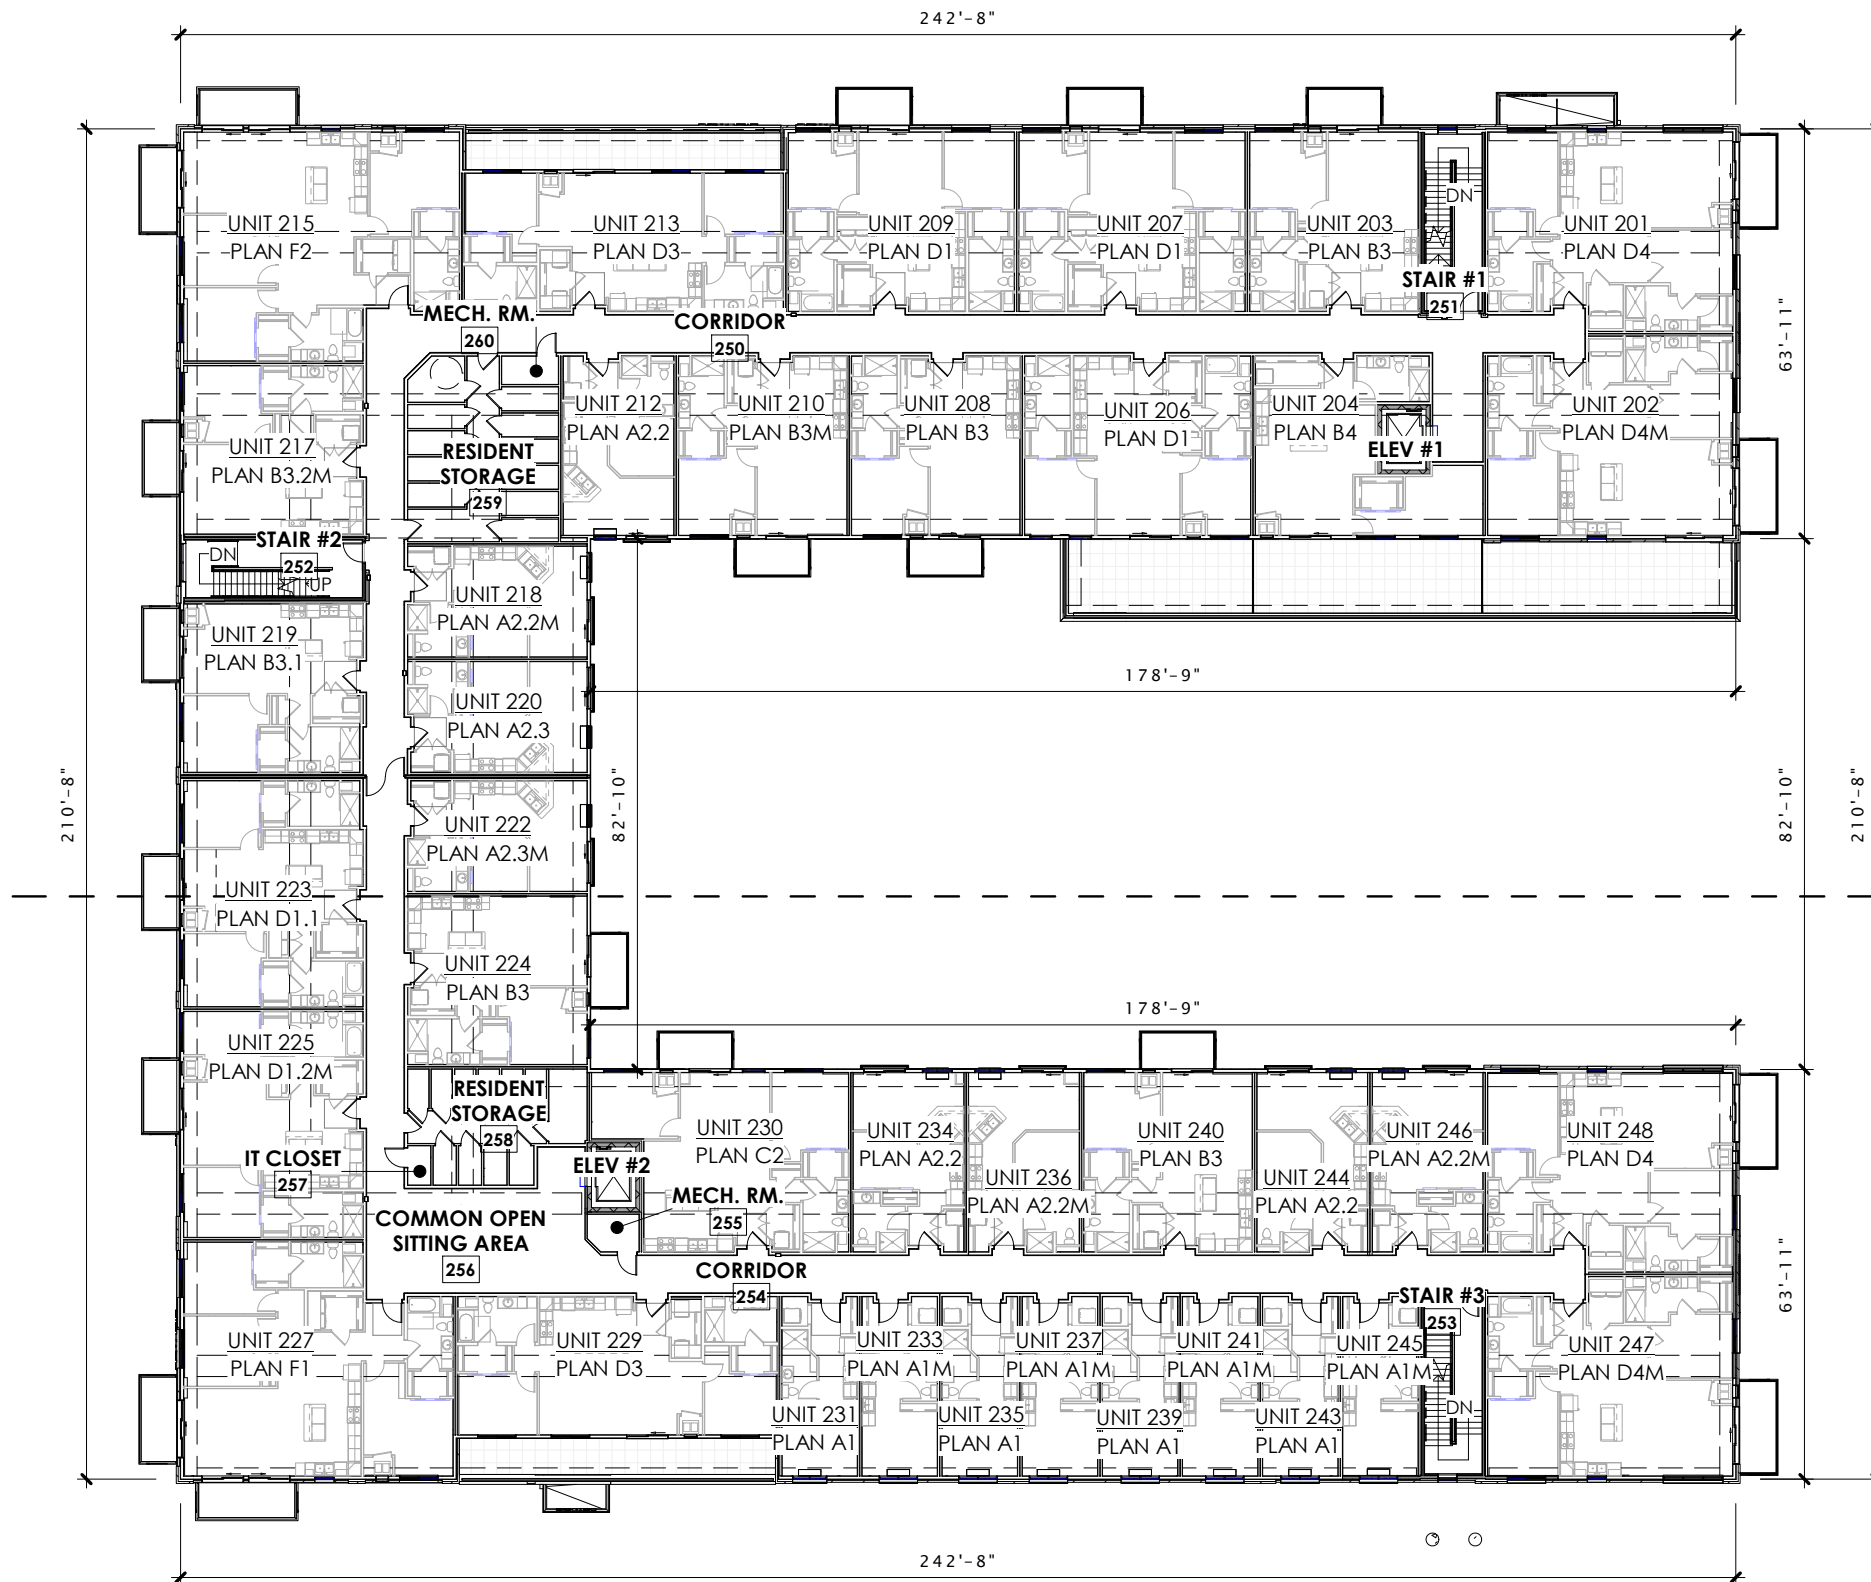

OVERALL PLAN - SECOND FLOOR
1" = 30'-0"



JLA
ARCHITECTS
MADISON | MILWAUKEE | DENVER
JLA-AP.COM

JLA PROJECT NUMBER
21-1111-01



FOUNDRY ON 3RD
CITY OF WAUSAU - SIP
SUBMITTAL

DATE OF ISSUANCE NOVEMBER 1, 2022


REVISION SCHEDULE		
Mark	Description	Date

SHEET TITLE

SECOND FLOOR PLAN

SHEET NUMBER

A102.

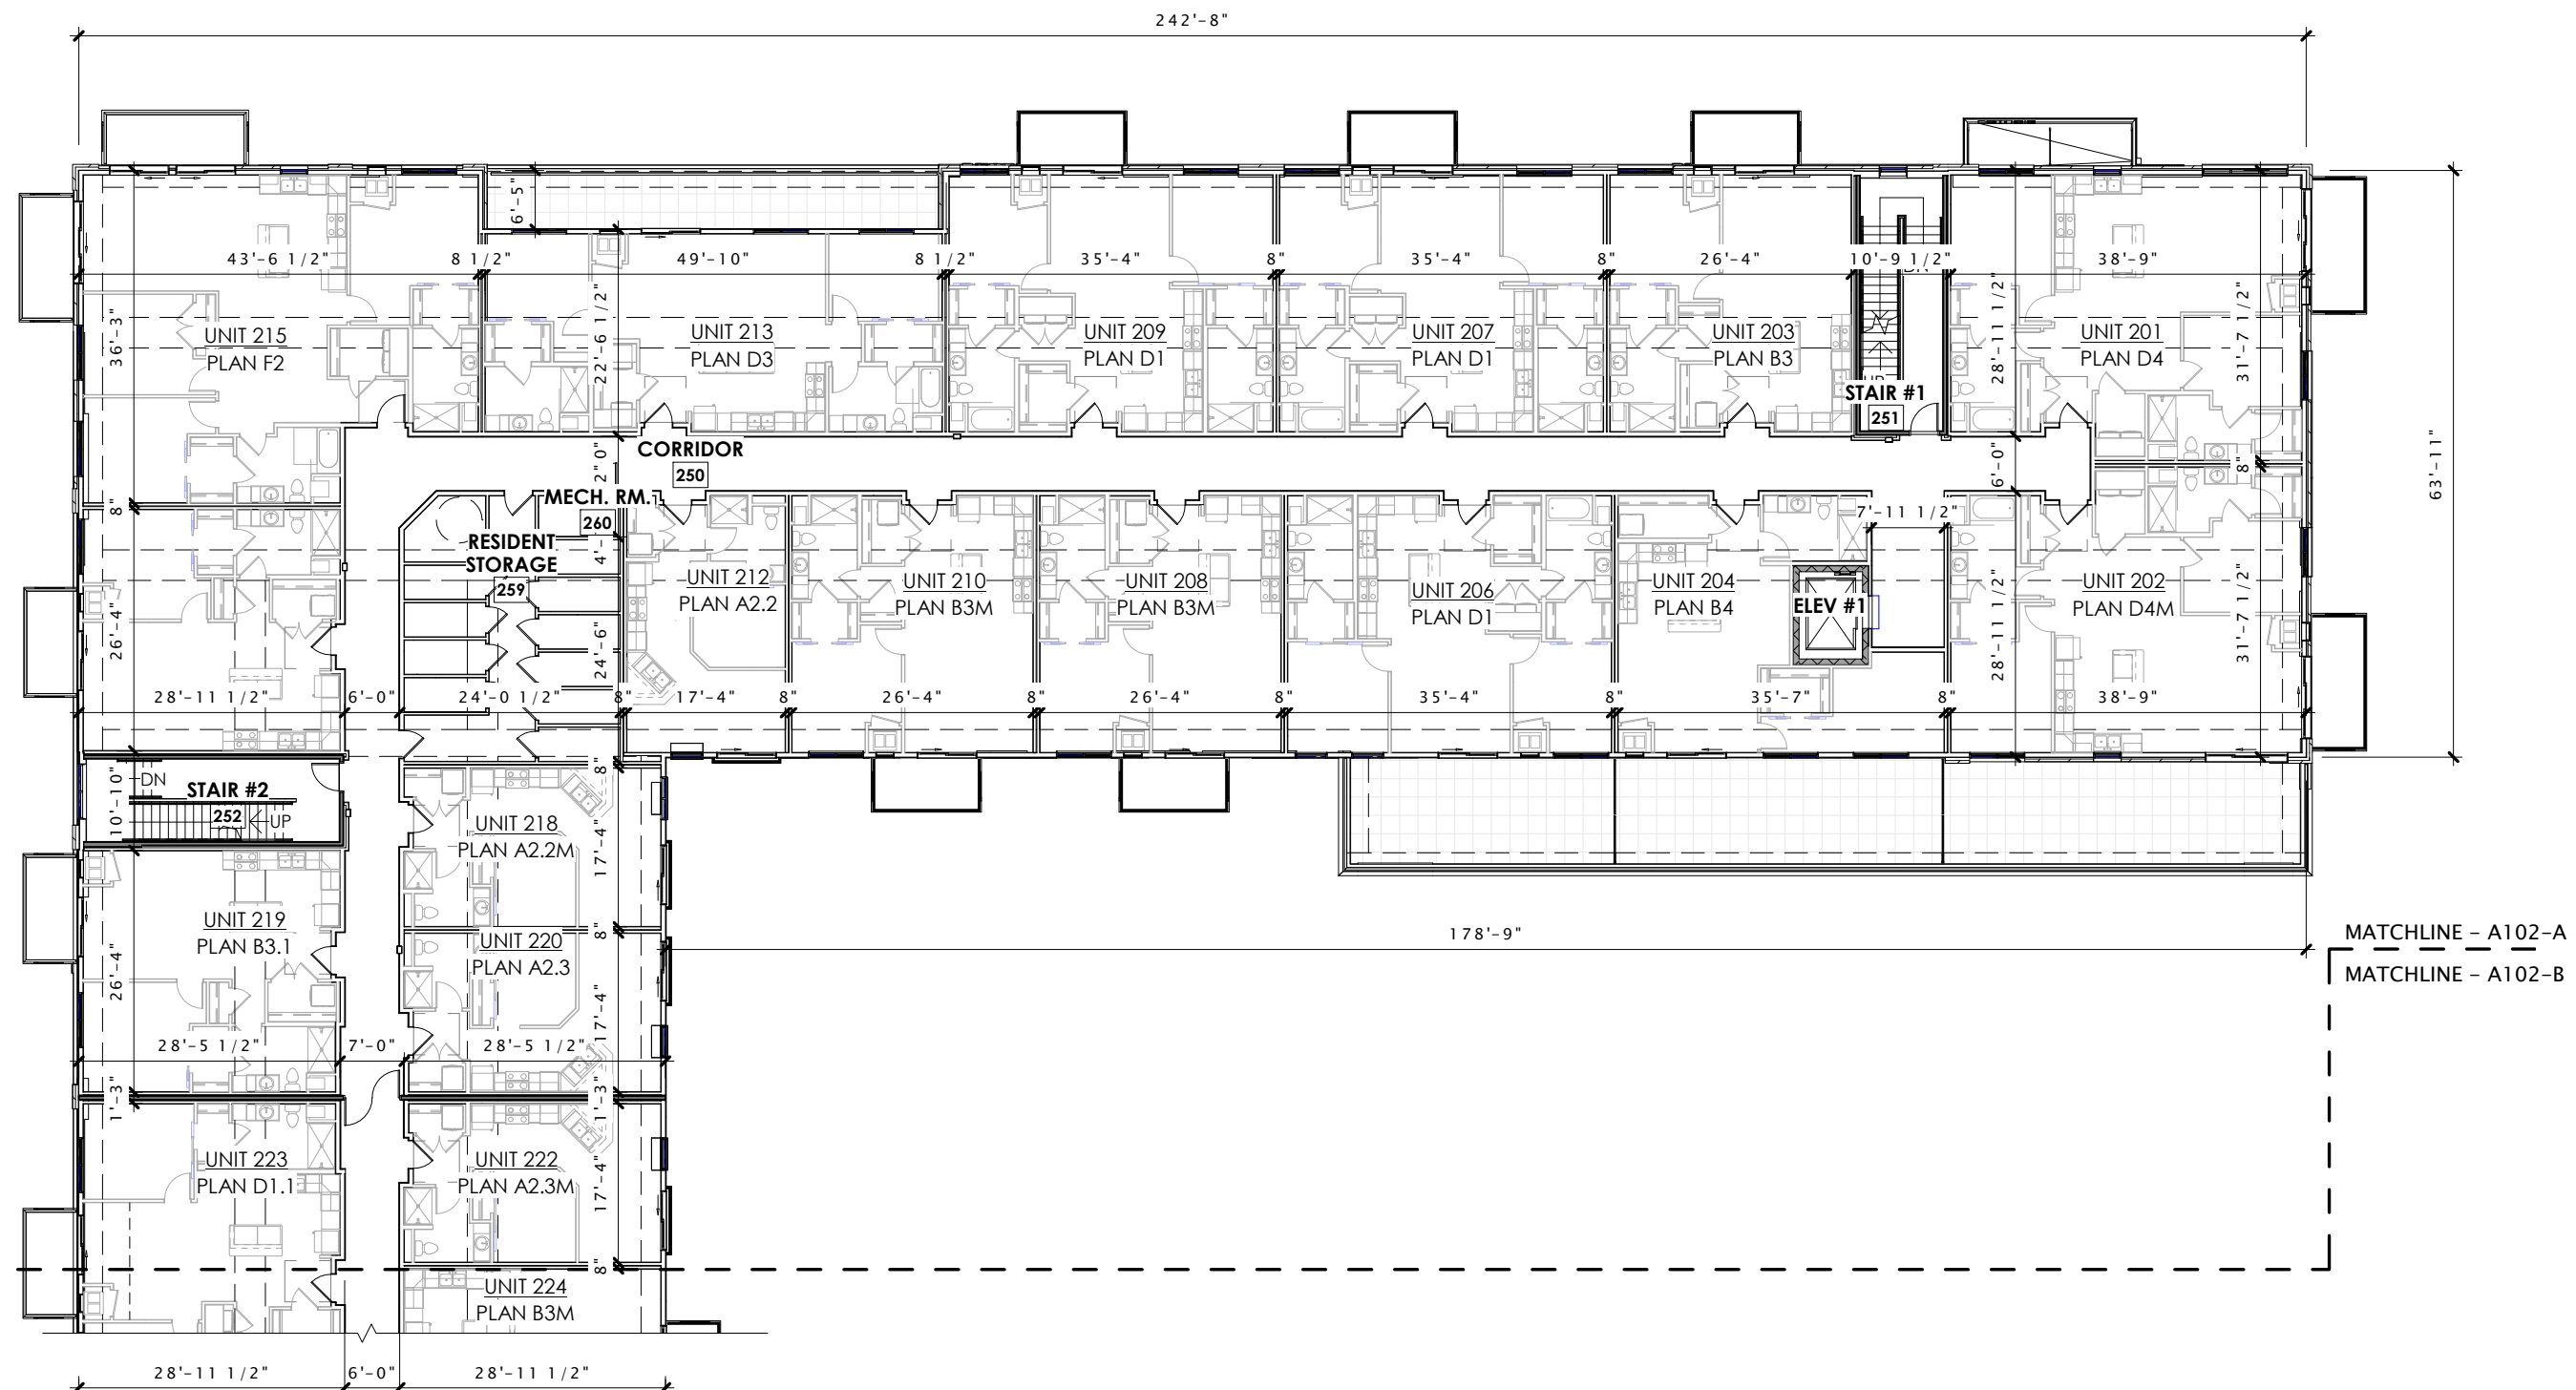

SECOND FLOOR - AREA A

1" = 20'-0"



JLA
ARCHITECTS

MADISON | MILWAUKEE | DENVER
JLA-AP.COM

JLA PROJECT NUMBER

21-1111-01



T. Wall Enterprises
Development, LLC

FOUNDRY ON 3RD

CITY OF WAUSAU - SIP
SUBMITTAL

MATCHLINE - A102-A

MATCHLINE - A102-B

DATE OF ISSUANCE	NOVEMBER 1, 2022
------------------	------------------

REVISION SCHEDULE


Mark	Description	Date
------	-------------	------

SHEET TITLE

SECOND FLOOR PLAN - AREA A

SHEET NUMBER

A102-A.

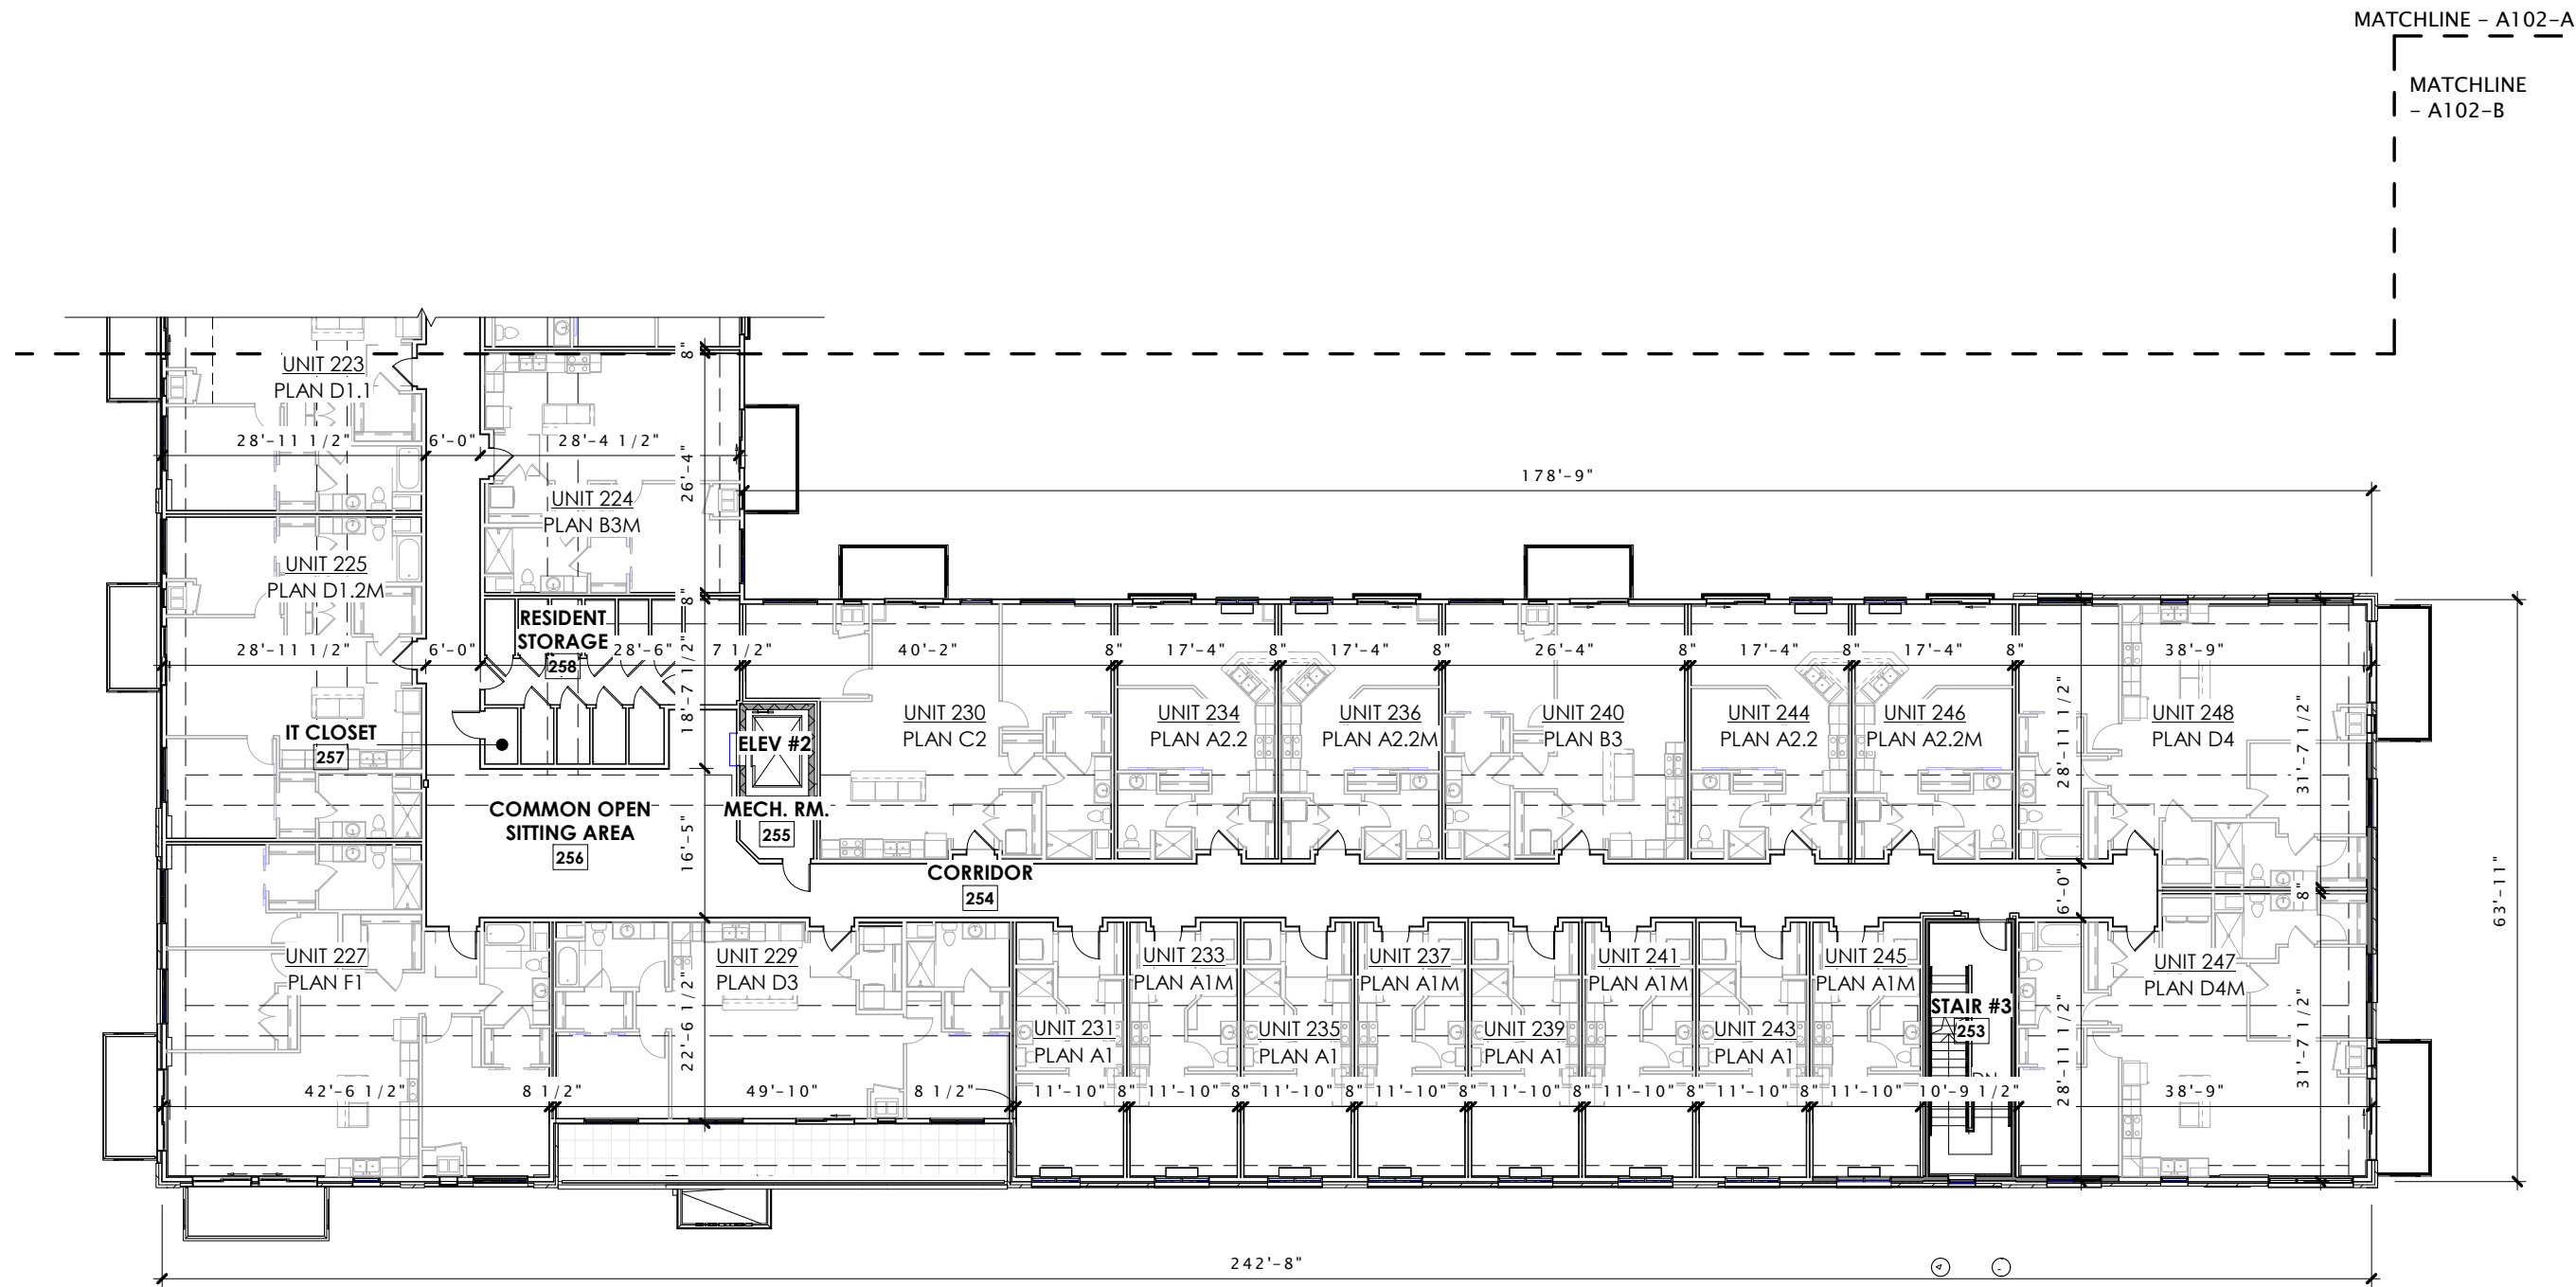

SECOND FLOOR - AREA B
1" = 20'-0"



JLA
ARCHITECTS
MADISON | MILWAUKEE | DENVER
JLA-AP.COM

JLA PROJECT NUMBER
21-1111-01



FOUNDRY ON 3RD
CITY OF WAUSAU - SIP
SUBMITTAL

DATE OF ISSUANCE NOVEMBER 1, 2022

REVISION SCHEDULE


Mark	Description	Date
------	-------------	------

SHEET TITLE

SECOND FLOOR PLAN
- AREA B

SHEET NUMBER

A102-B.

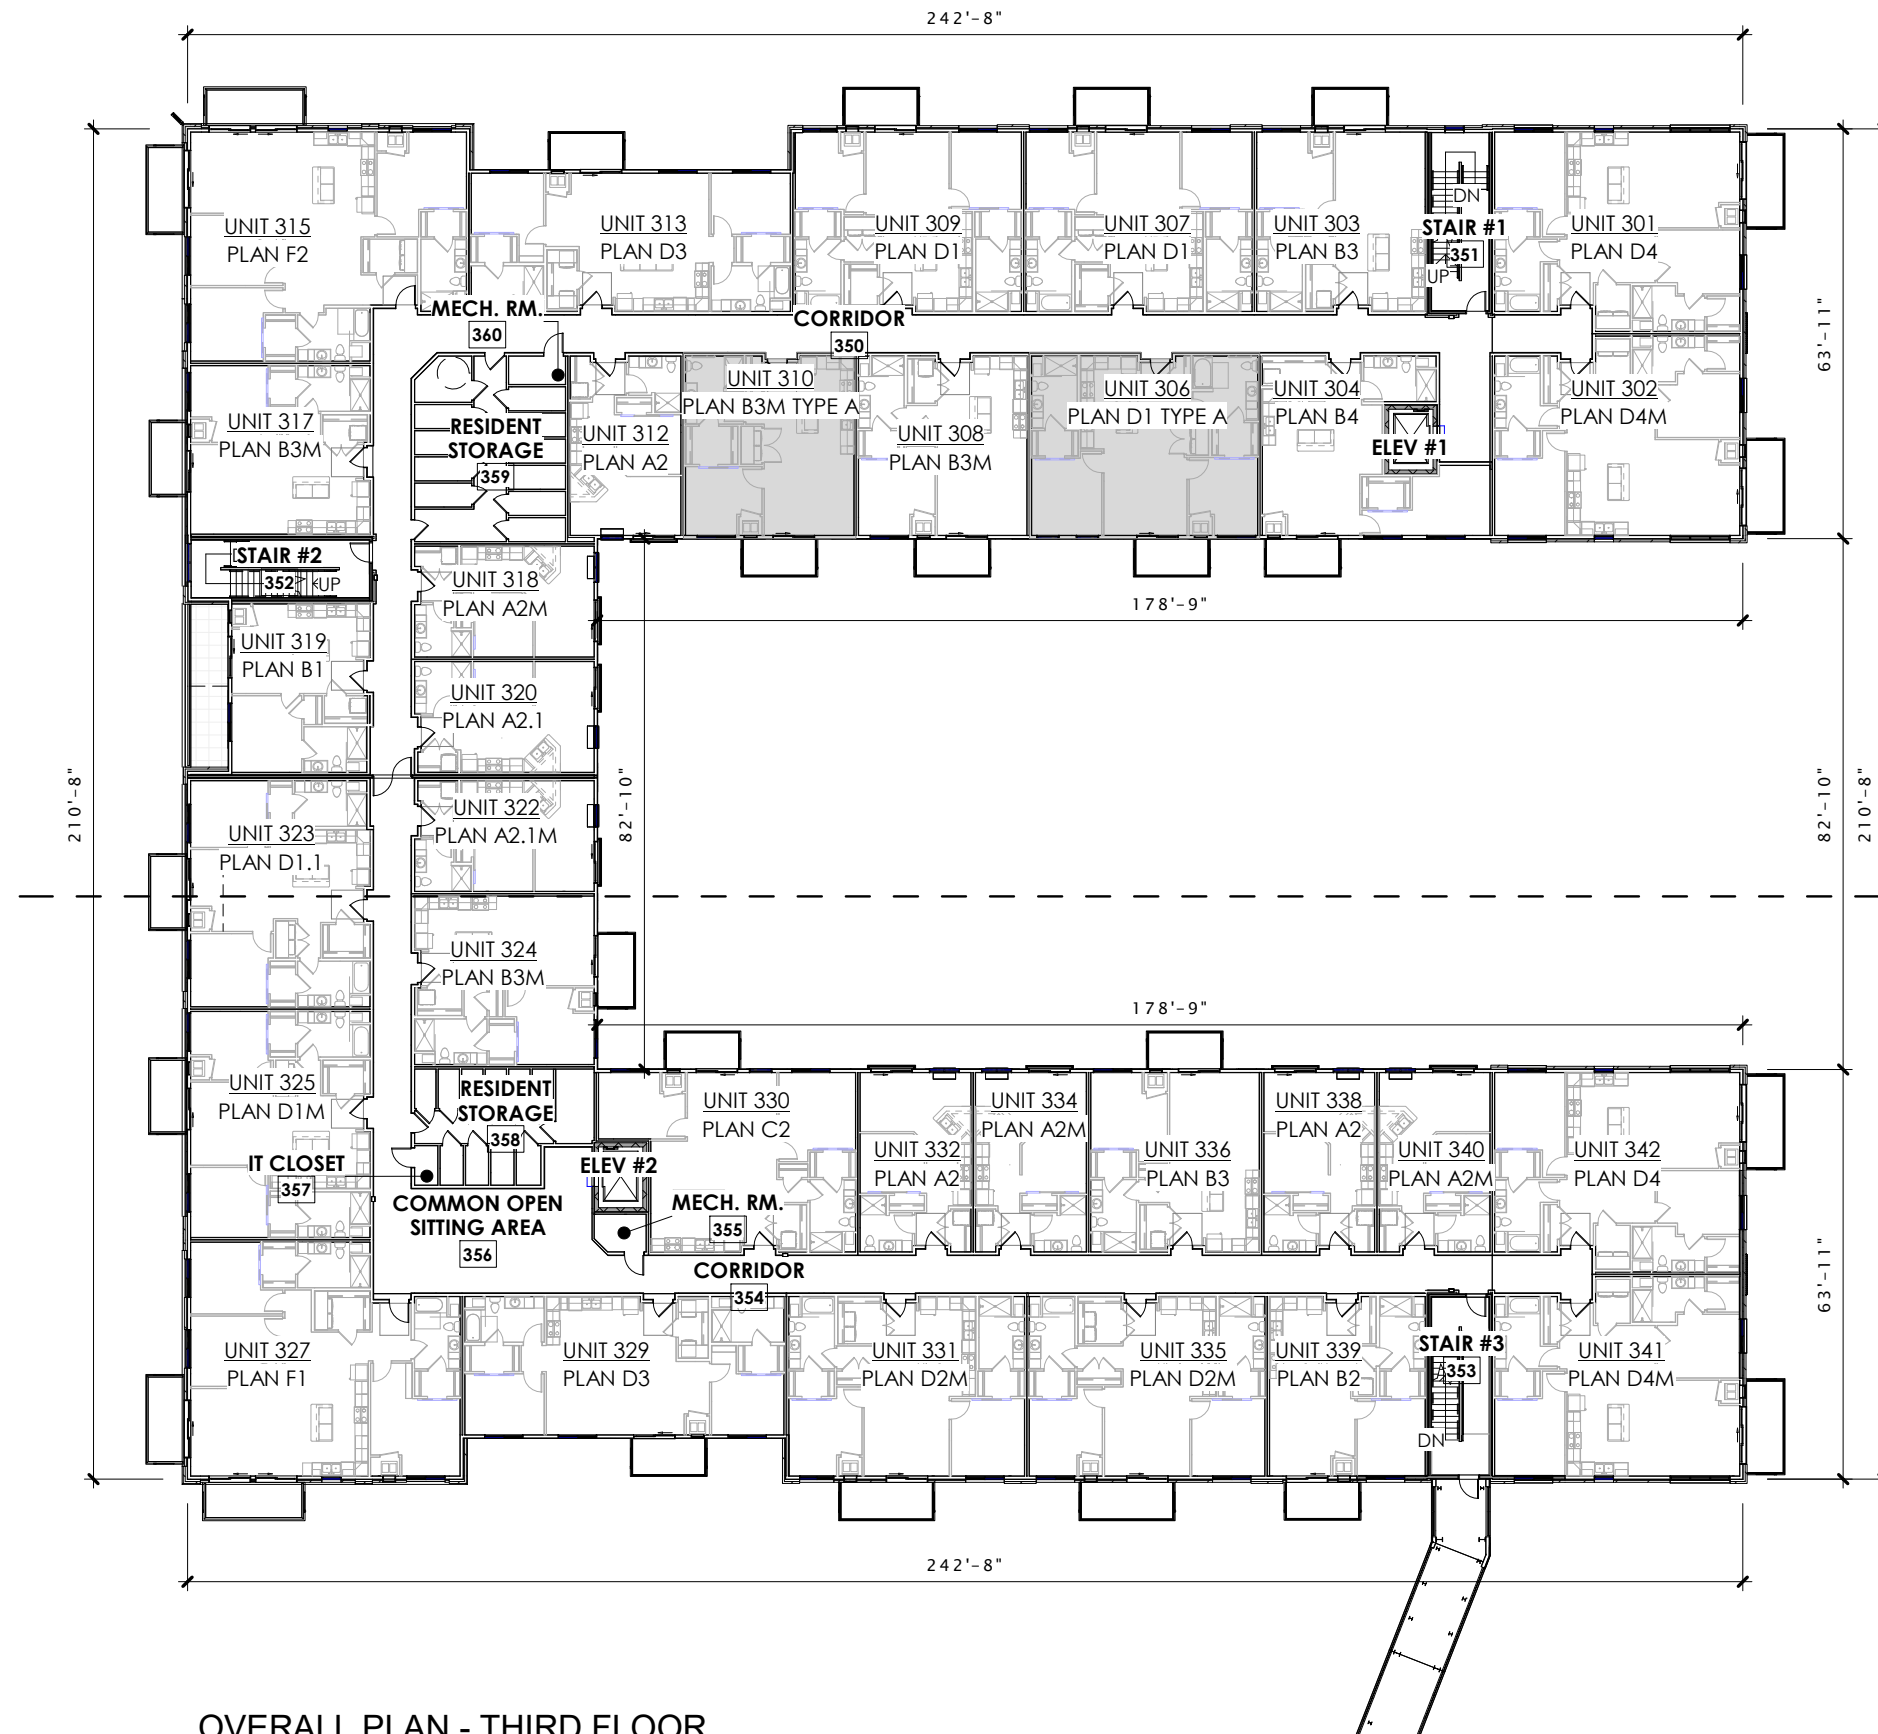

OVERALL PLAN - THIRD FLOOR
1" = 30'-0"

MATCHLINE - A103-A
MATCHLINE - A103-B



JLA
ARCHITECTS

MADISON | MILWAUKEE | DENVER
JLA-AP.COM

JLA PROJECT NUMBER
21-1111-01



T. Wall Enterprises
Development, LLC

FOUNDRY ON 3RD
CITY OF WAUSAU - SIP
SUBMITTAL

DATE OF ISSUANCE NOVEMBER 1, 2022

REVISION SCHEDULE


Mark	Description	Date
------	-------------	------

SHEET TITLE

THIRD FLOOR PLAN

SHEET NUMBER

A103.

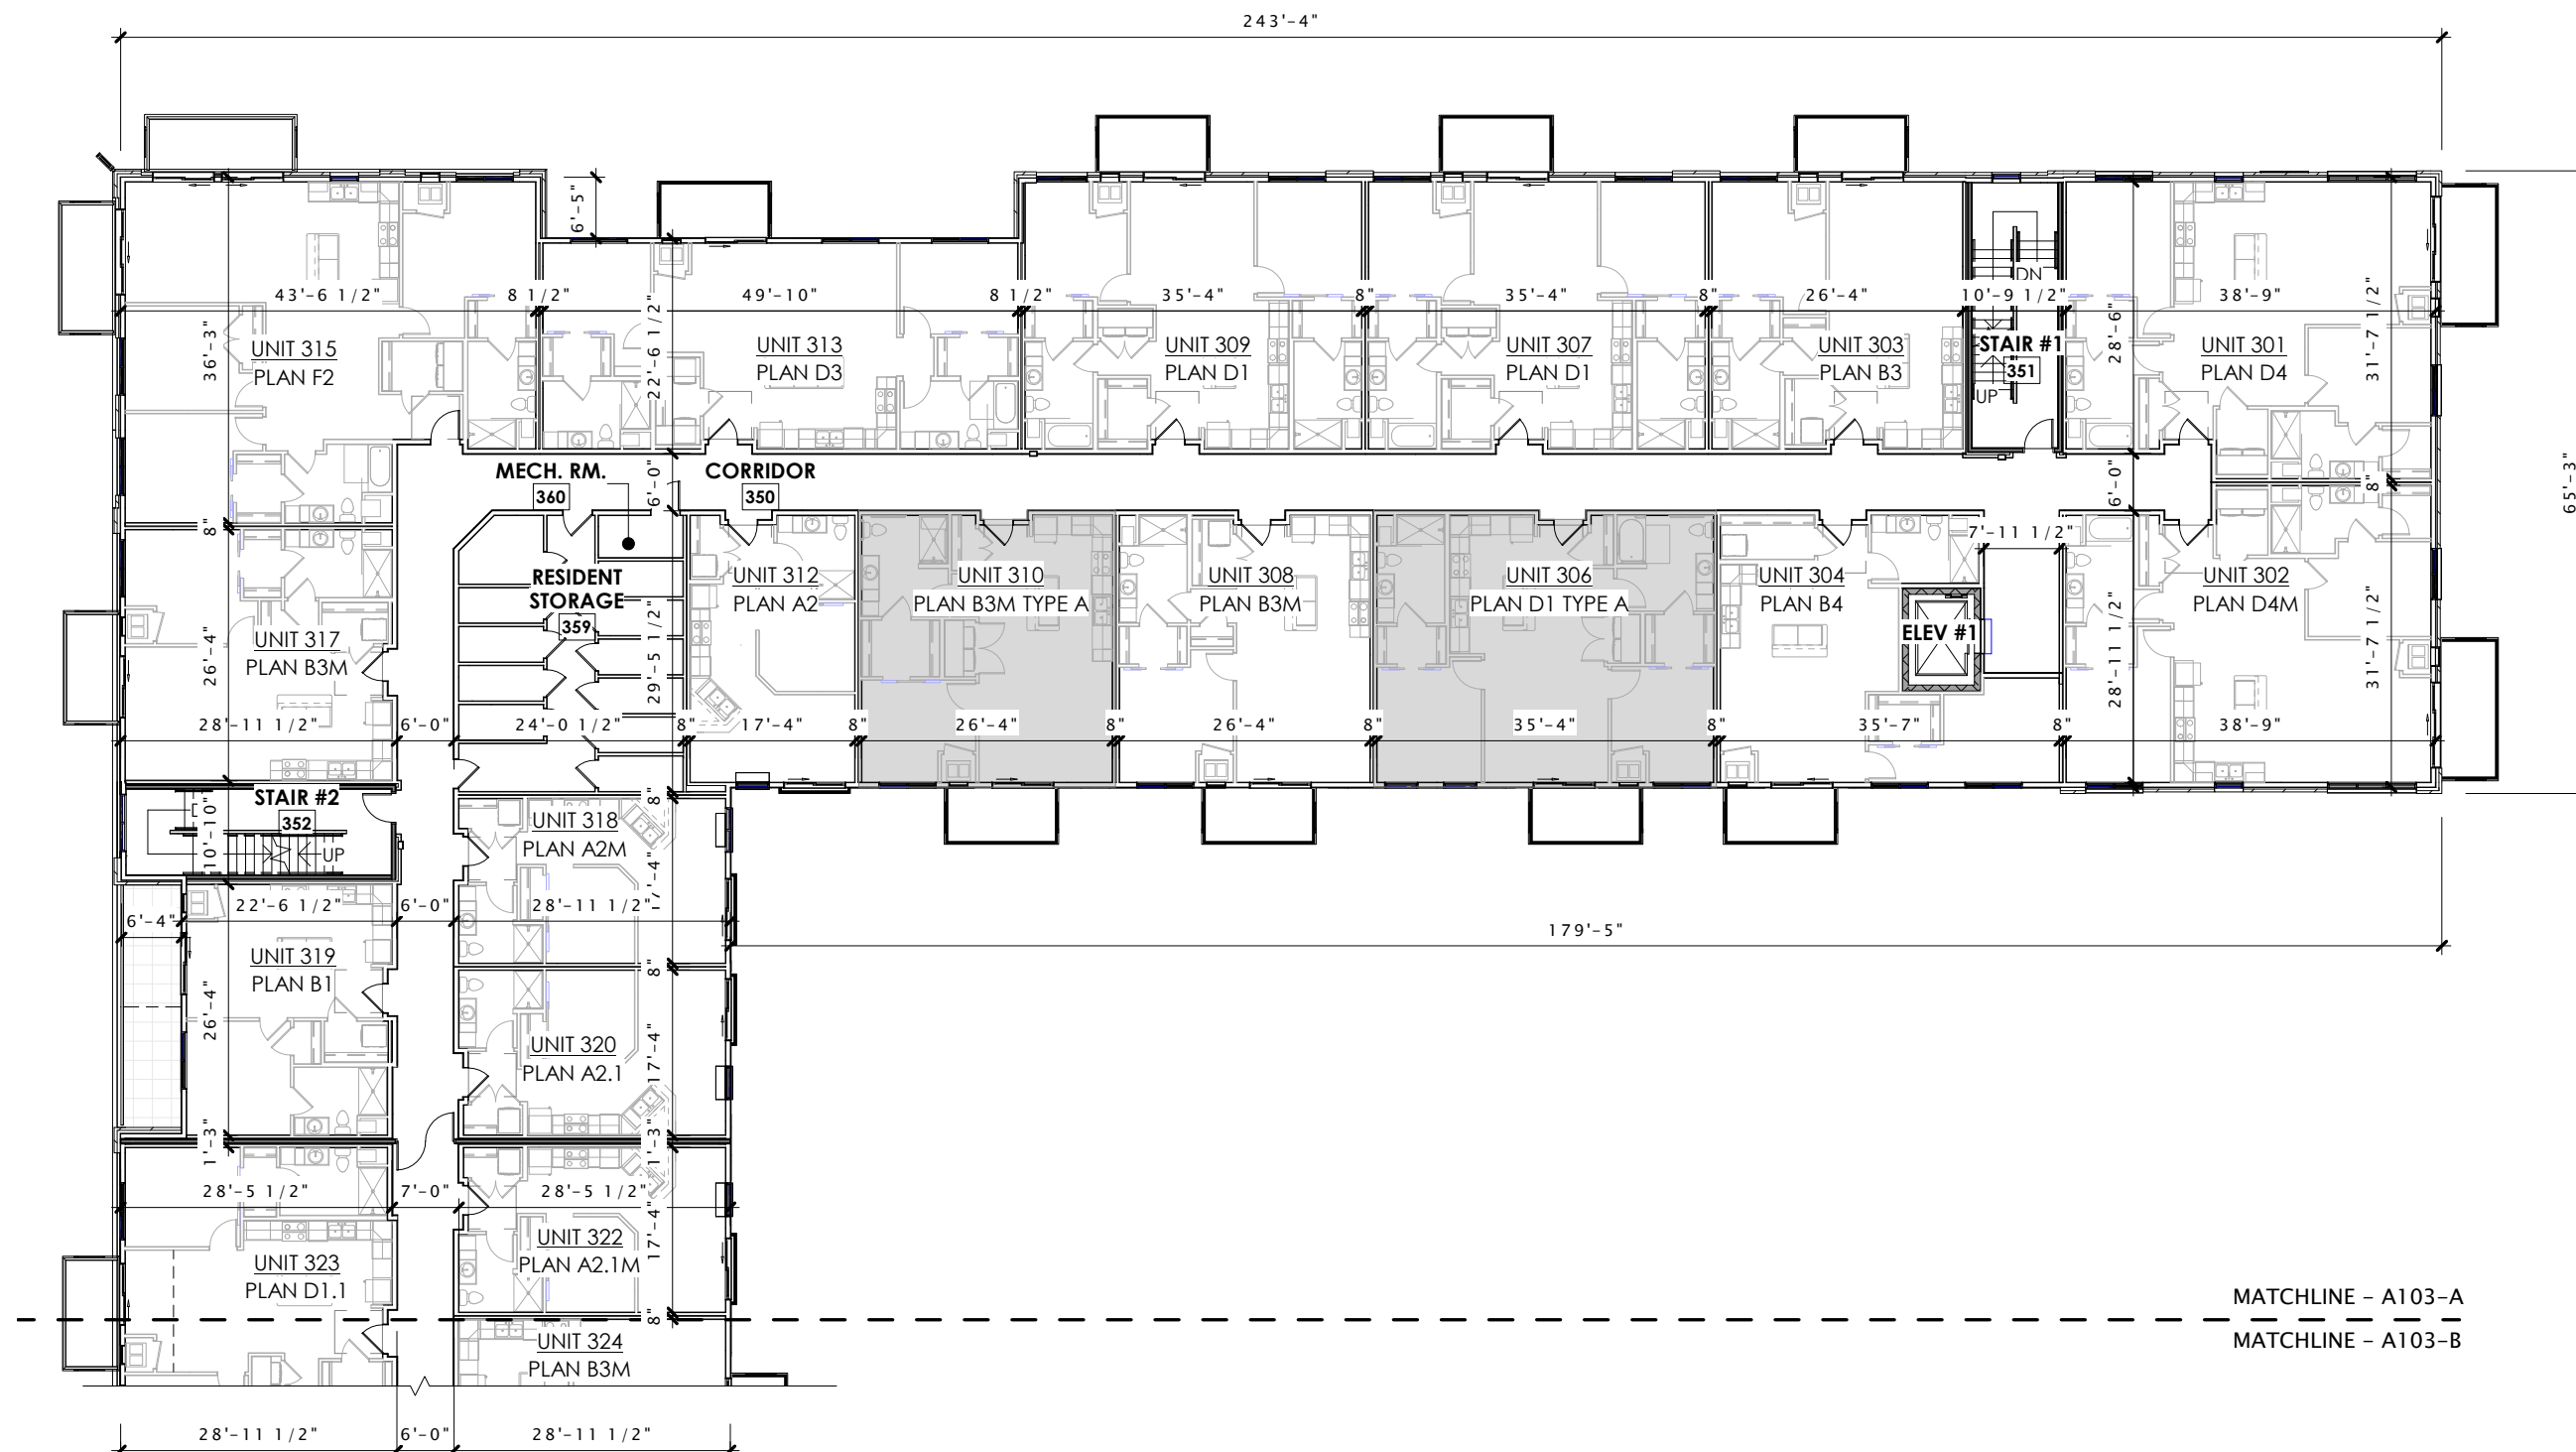

THIRD FLOOR - AREA A
1" = 20'-0"



JLA
ARCHITECTS

MADISON | MILWAUKEE | DENVER
JLA-AP.COM

JLA PROJECT NUMBER
21-1111-01



T. Wall Enterprises
Development, LLC

FOUNDRY ON 3RD
CITY OF WAUSAU - SIP
SUBMITTAL

DATE OF ISSUANCE	NOVEMBER 1, 2022
------------------	------------------

REVISION SCHEDULE

Mark	Description	Date
------	-------------	------

SHEET TITLE


THIRD FLOOR PLAN - AREA A

SHEET NUMBER

A103-A.

10/28/2022 12:14:09 PM

10/28/2022 12:14:14 PM

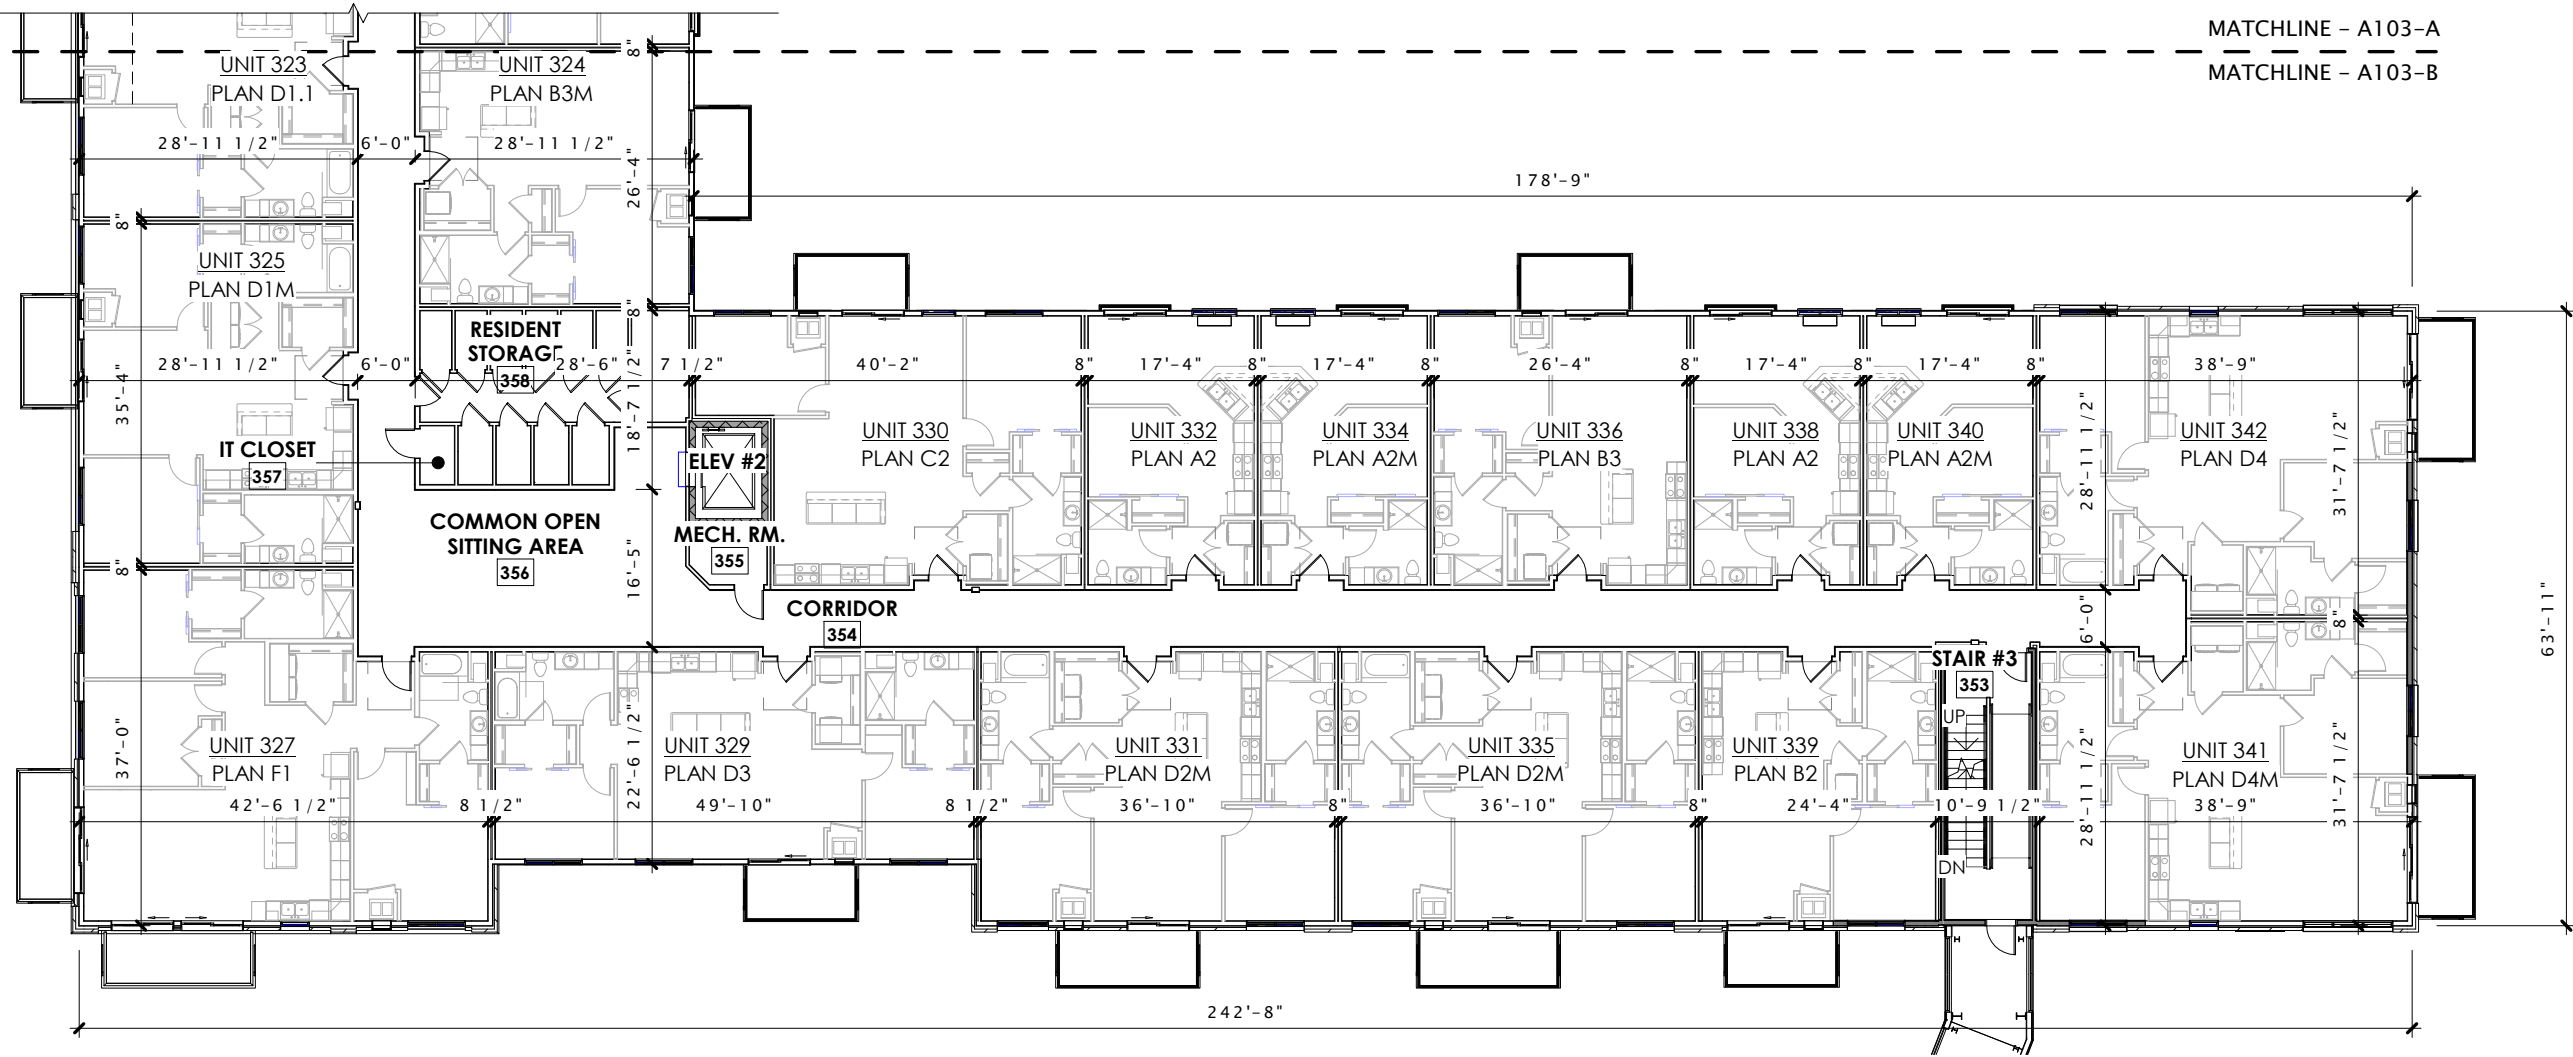

THIRD FLOOR - AREA B
1" = 20'-0"



JLA
ARCHITECTS

MADISON | MILWAUKEE | DENVER
JLA-AP.COM

JLA PROJECT NUMBER
21-1111-01



T. Wall Enterprises
Development, LLC

FOUNDRY ON 3RD
CITY OF WAUSAU - SIP
SUBMITTAL

DATE OF ISSUANCE NOVEMBER 1, 2022

REVISION SCHEDULE


Mark	Description	Date
------	-------------	------

SHEET TITLE

THIRD FLOOR PLAN -
AREA B

SHEET NUMBER

A103-B.

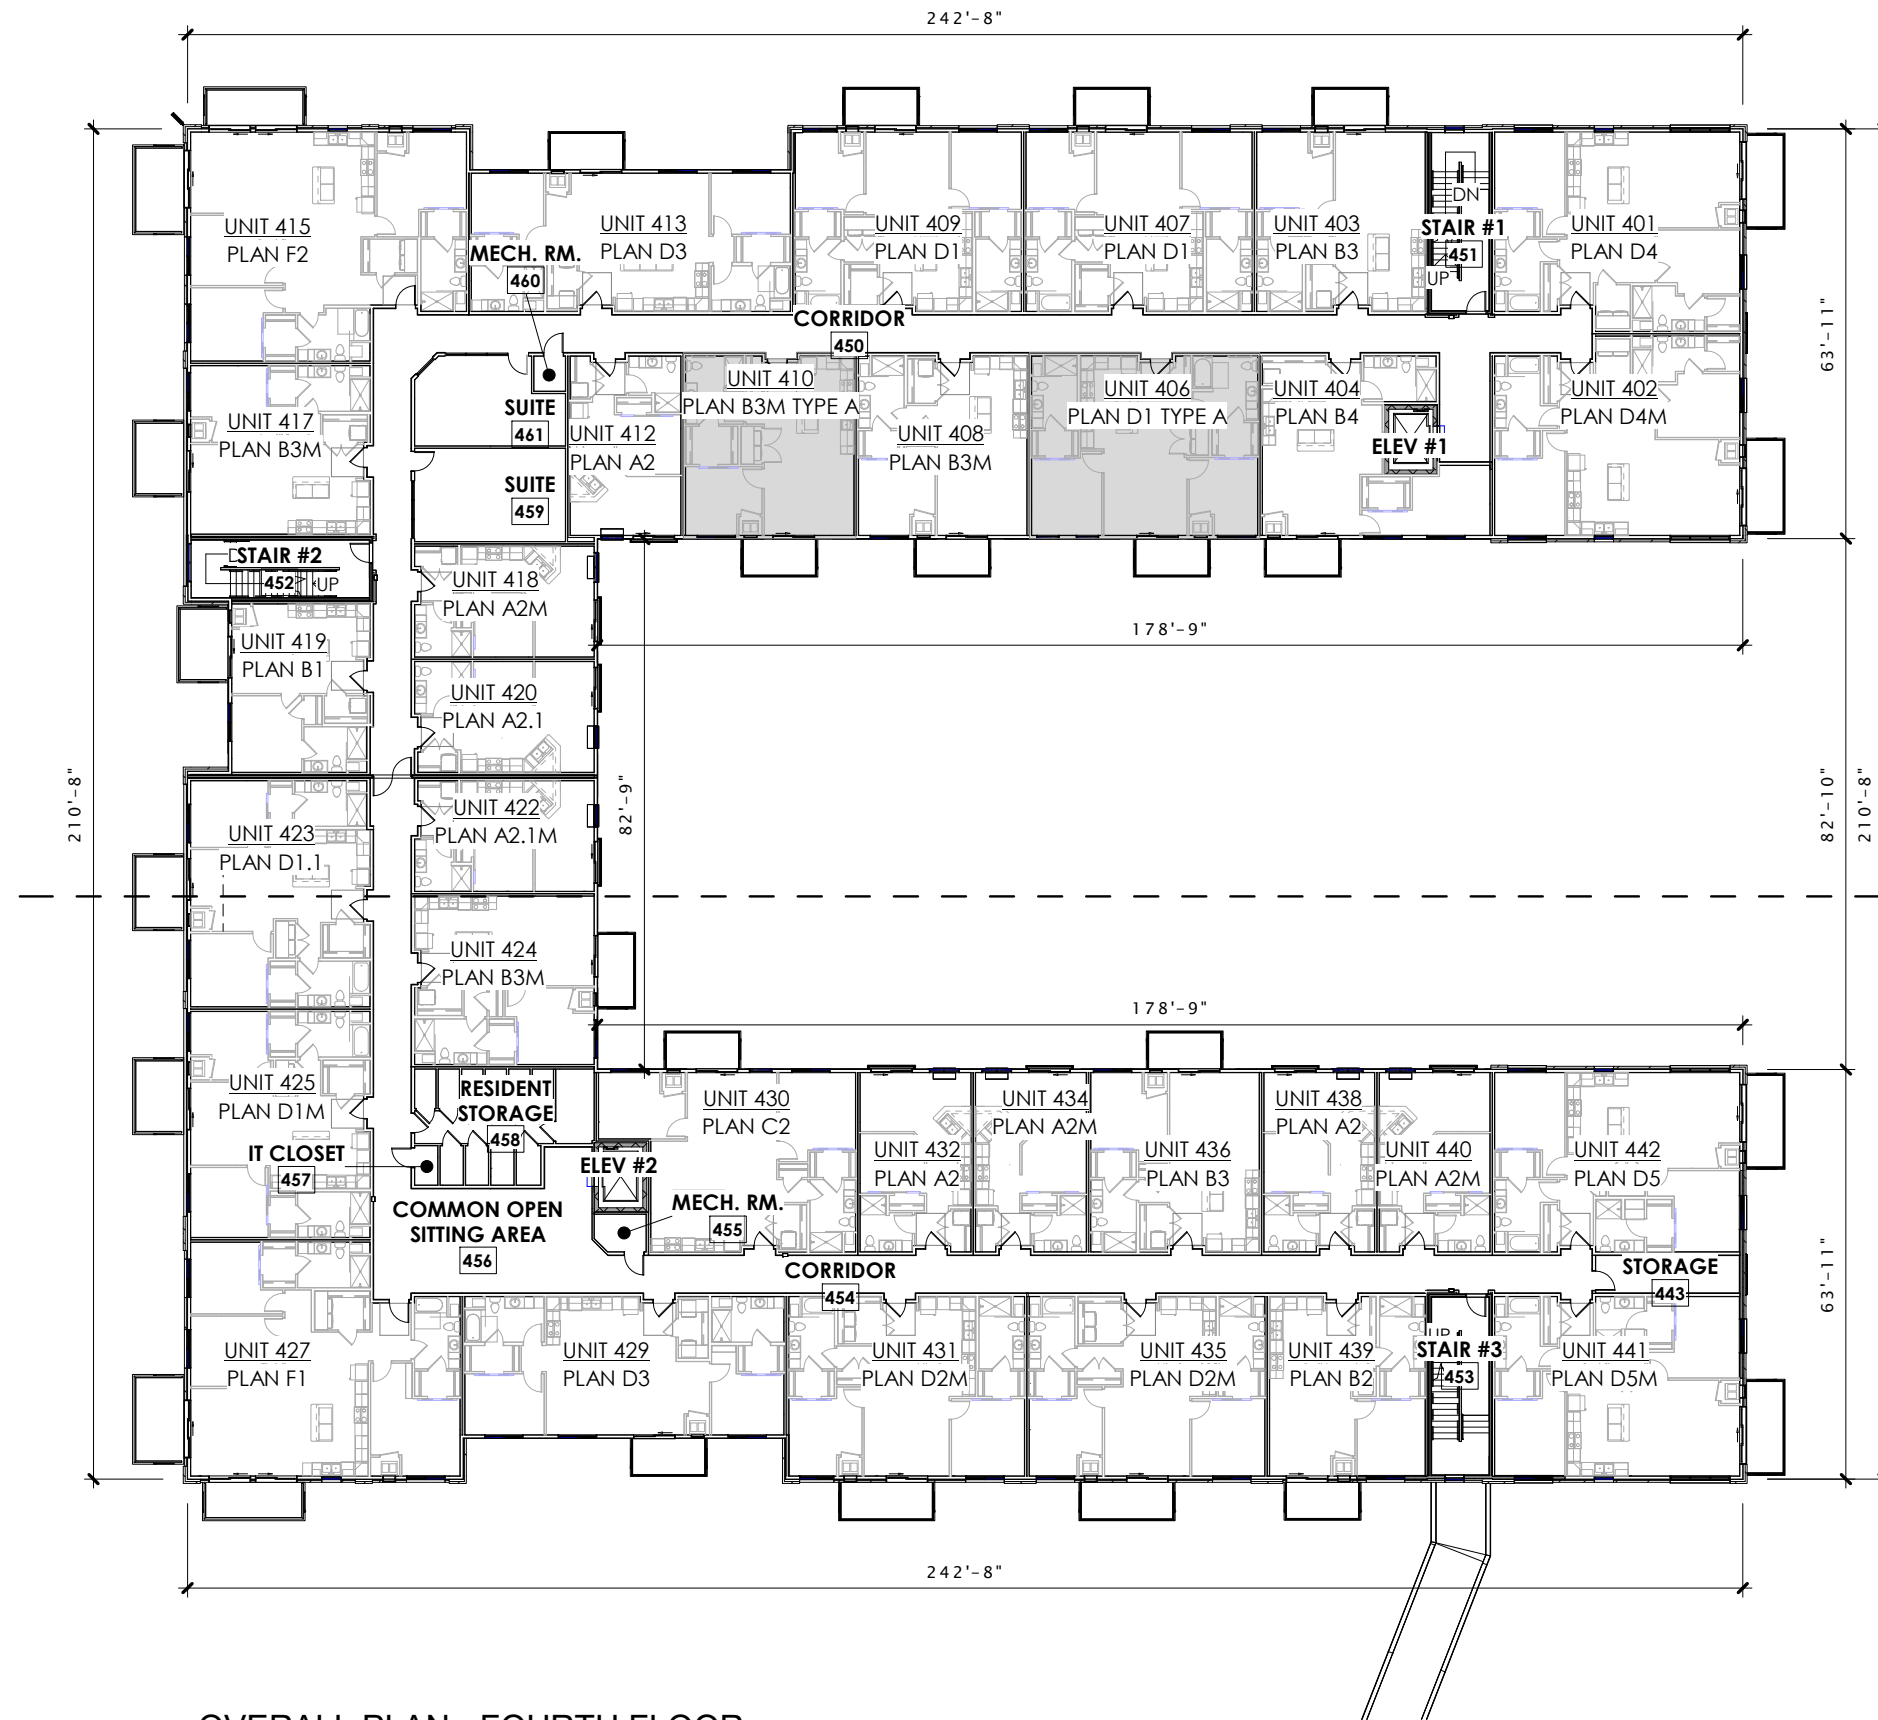

OVERALL PLAN - FOURTH FLOOR
1" = 30'-0"



JLA
ARCHITECTS

MADISON | MILWAUKEE | DENVER
JLA-AP.COM

JLA PROJECT NUMBER
21-1111-01



T. Wall Enterprises
Development, LLC

FOUNDRY ON 3RD
CITY OF WAUSAU - SIP
SUBMITTAL

DATE OF ISSUANCE NOVEMBER 1, 2022

REVISION SCHEDULE


Mark	Description	Date
------	-------------	------

SHEET TITLE

FOURTH FLOOR PLAN

SHEET NUMBER

A104.

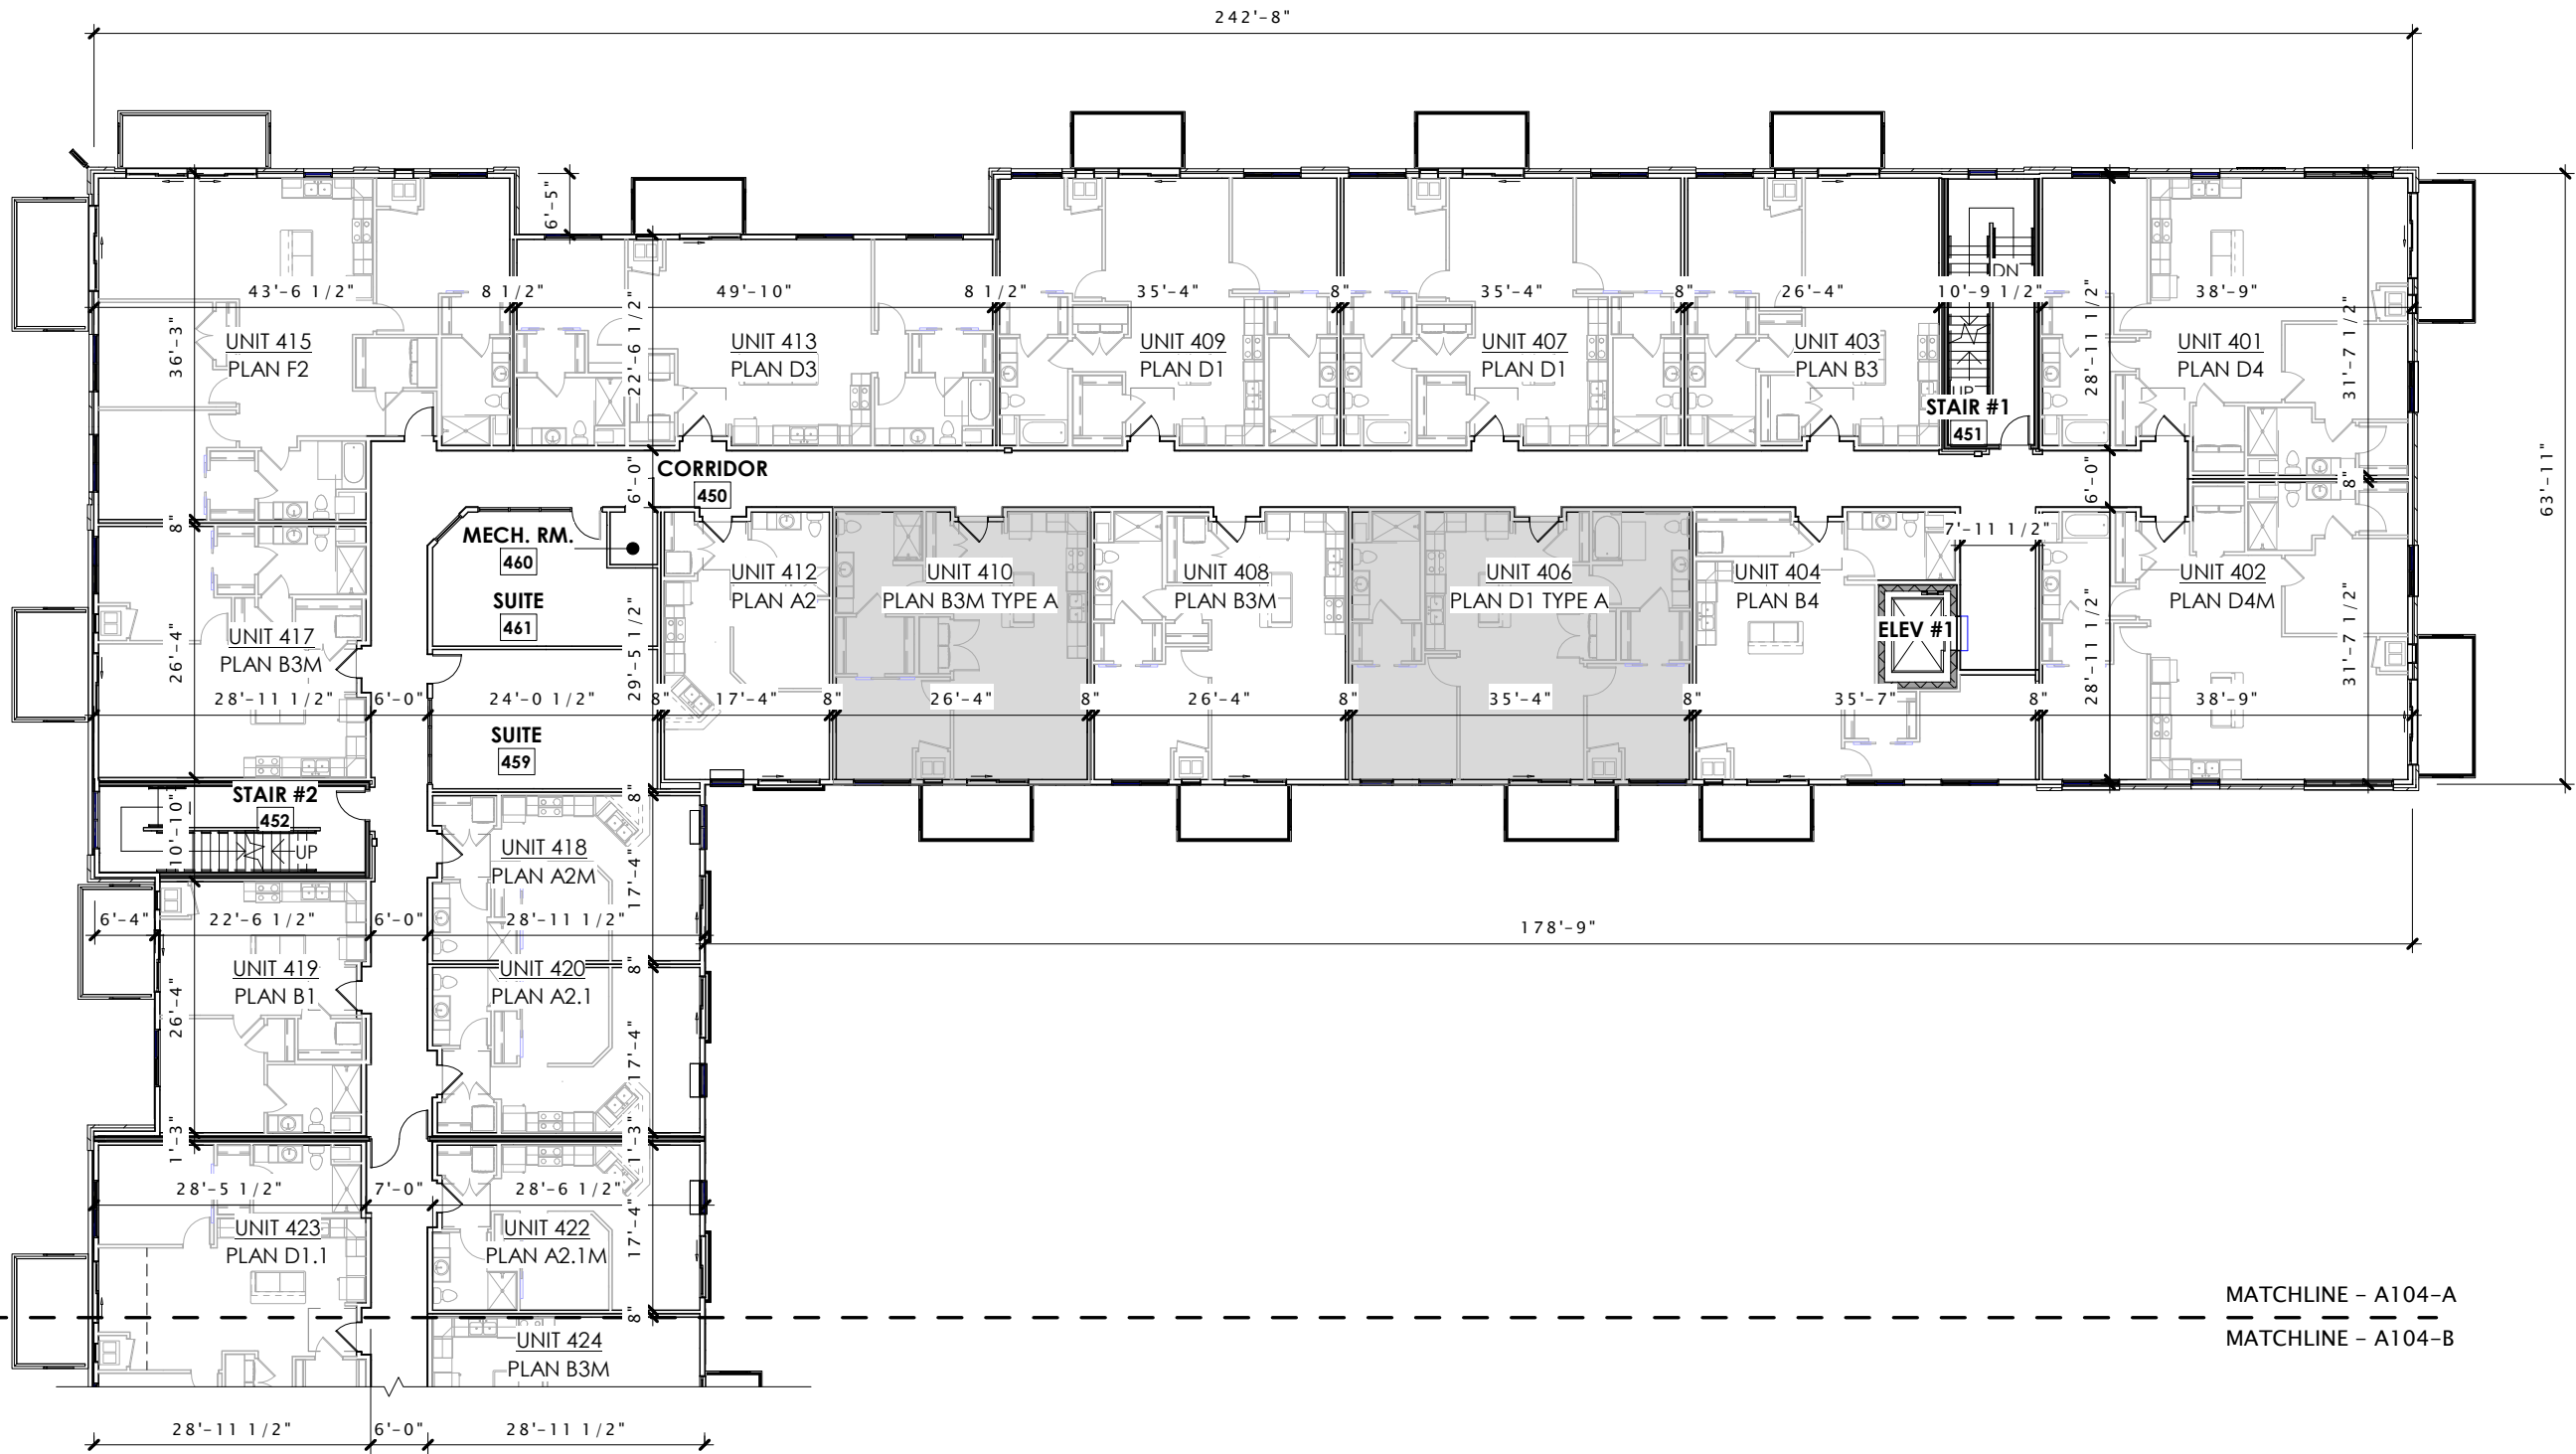

FOURTH FLOOR - AREA A
1" = 20'-0"



JLA
ARCHITECTS

MADISON | MILWAUKEE | DENVER
JLA-AP.COM

JLA PROJECT NUMBER
21-1111-01



T. Wall Enterprises
Development, LLC

FOUNDRY ON 3RD
CITY OF WAUSAU - SIP
SUBMITTAL

DATE OF ISSUANCE NOVEMBER 1, 2022

REVISION SCHEDULE


Mark	Description	Date
------	-------------	------

SHEET TITLE

FOURTH FLOOR PLAN -
AREA A

SHEET NUMBER

A104-A.

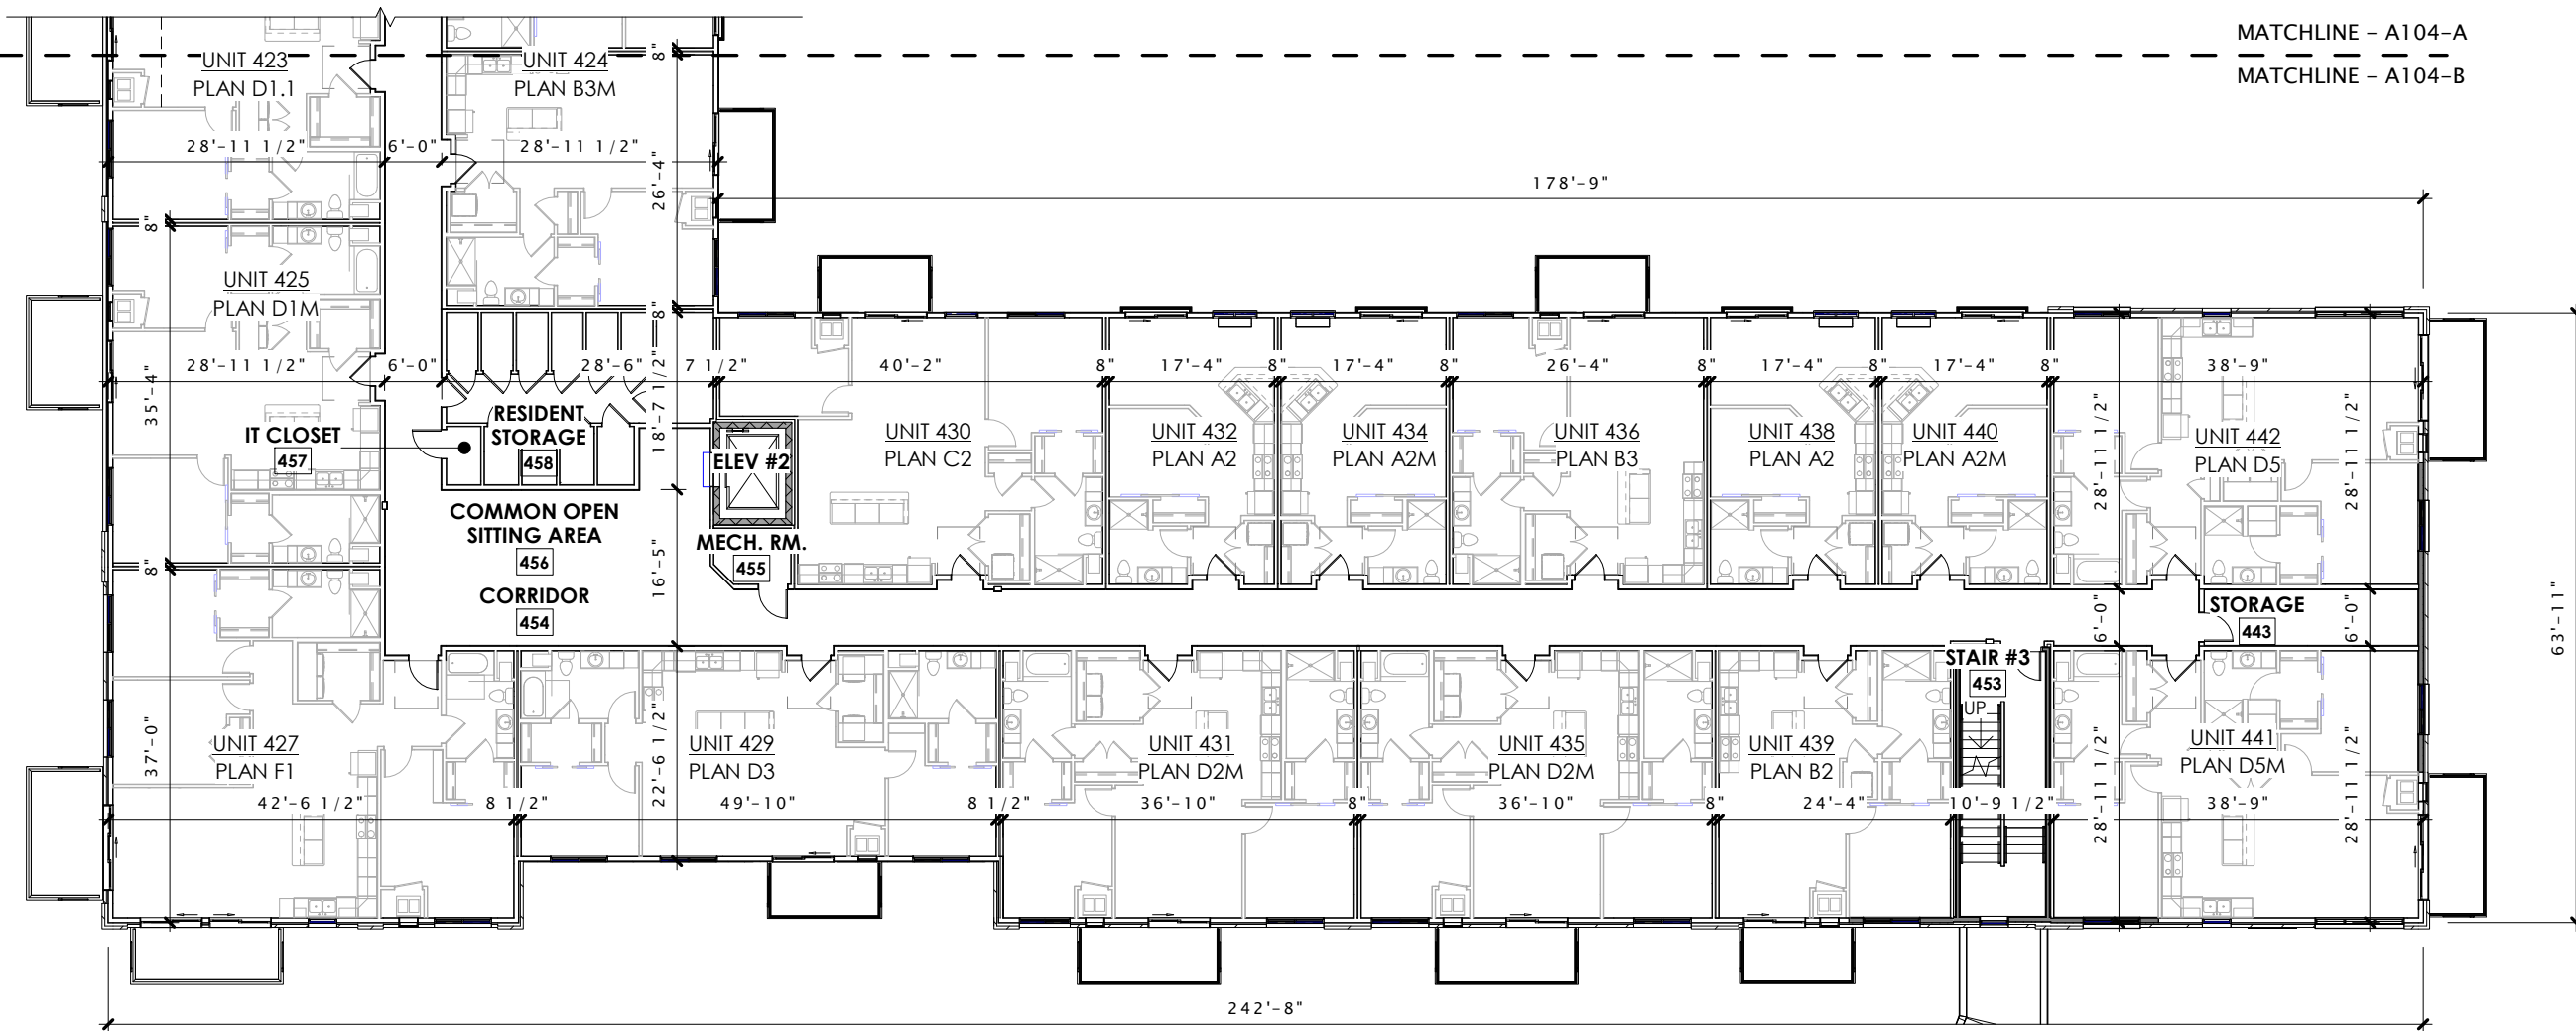

JLA PROJECT NUMBER
21-1111-01



FOUNDRY ON 3RD
CITY OF WAUSAU - SIP
SUBMITTAL

DATE OF ISSUANCE	NOVEMBER 1, 2022
------------------	------------------

REVISION SCHEDULE


Mark	Description	Date
------	-------------	------

SHEET TITLE

FOURTH FLOOR PLAN -
AREA B

SHEET NUMBER

A104-B.

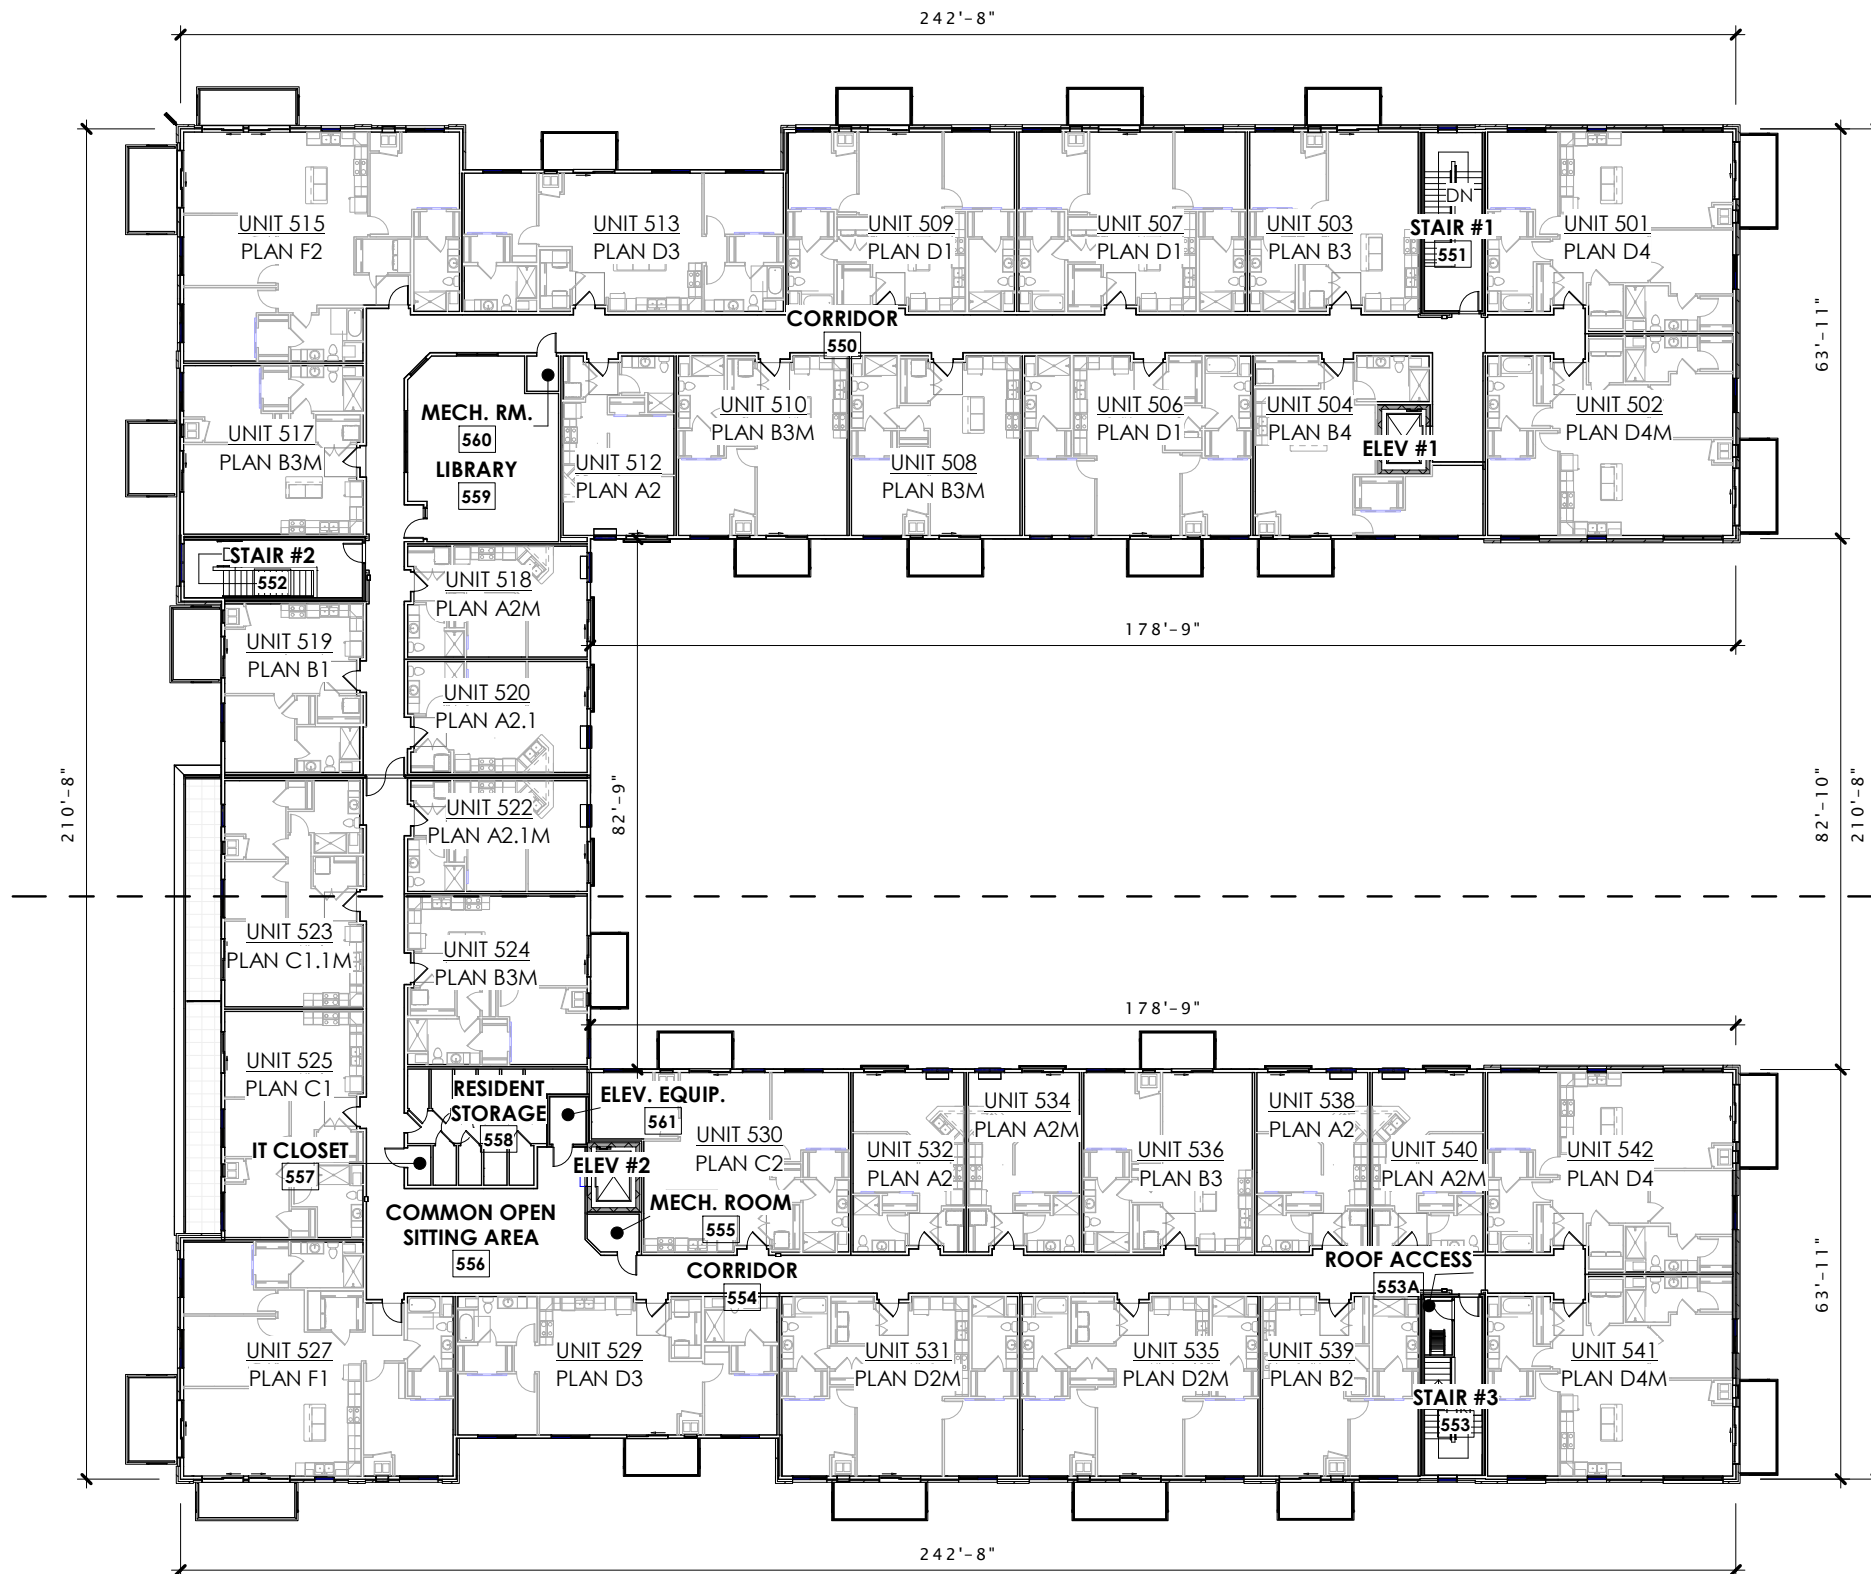

OVERALL PLAN - FIFTH FLOOR
1" = 30'-0"



JLA
ARCHITECTS
MADISON | MILWAUKEE | DENVER
JLA-AP.COM

JLA PROJECT NUMBER
21-1111-01



FOUNDRY ON 3RD
CITY OF WAUSAU - SIP
SUBMITTAL

DATE OF ISSUANCE NOVEMBER 1, 2022


REVISION SCHEDULE		
Mark	Description	Date

SHEET TITLE

FIFTH FLOOR PLAN

SHEET NUMBER

A105.

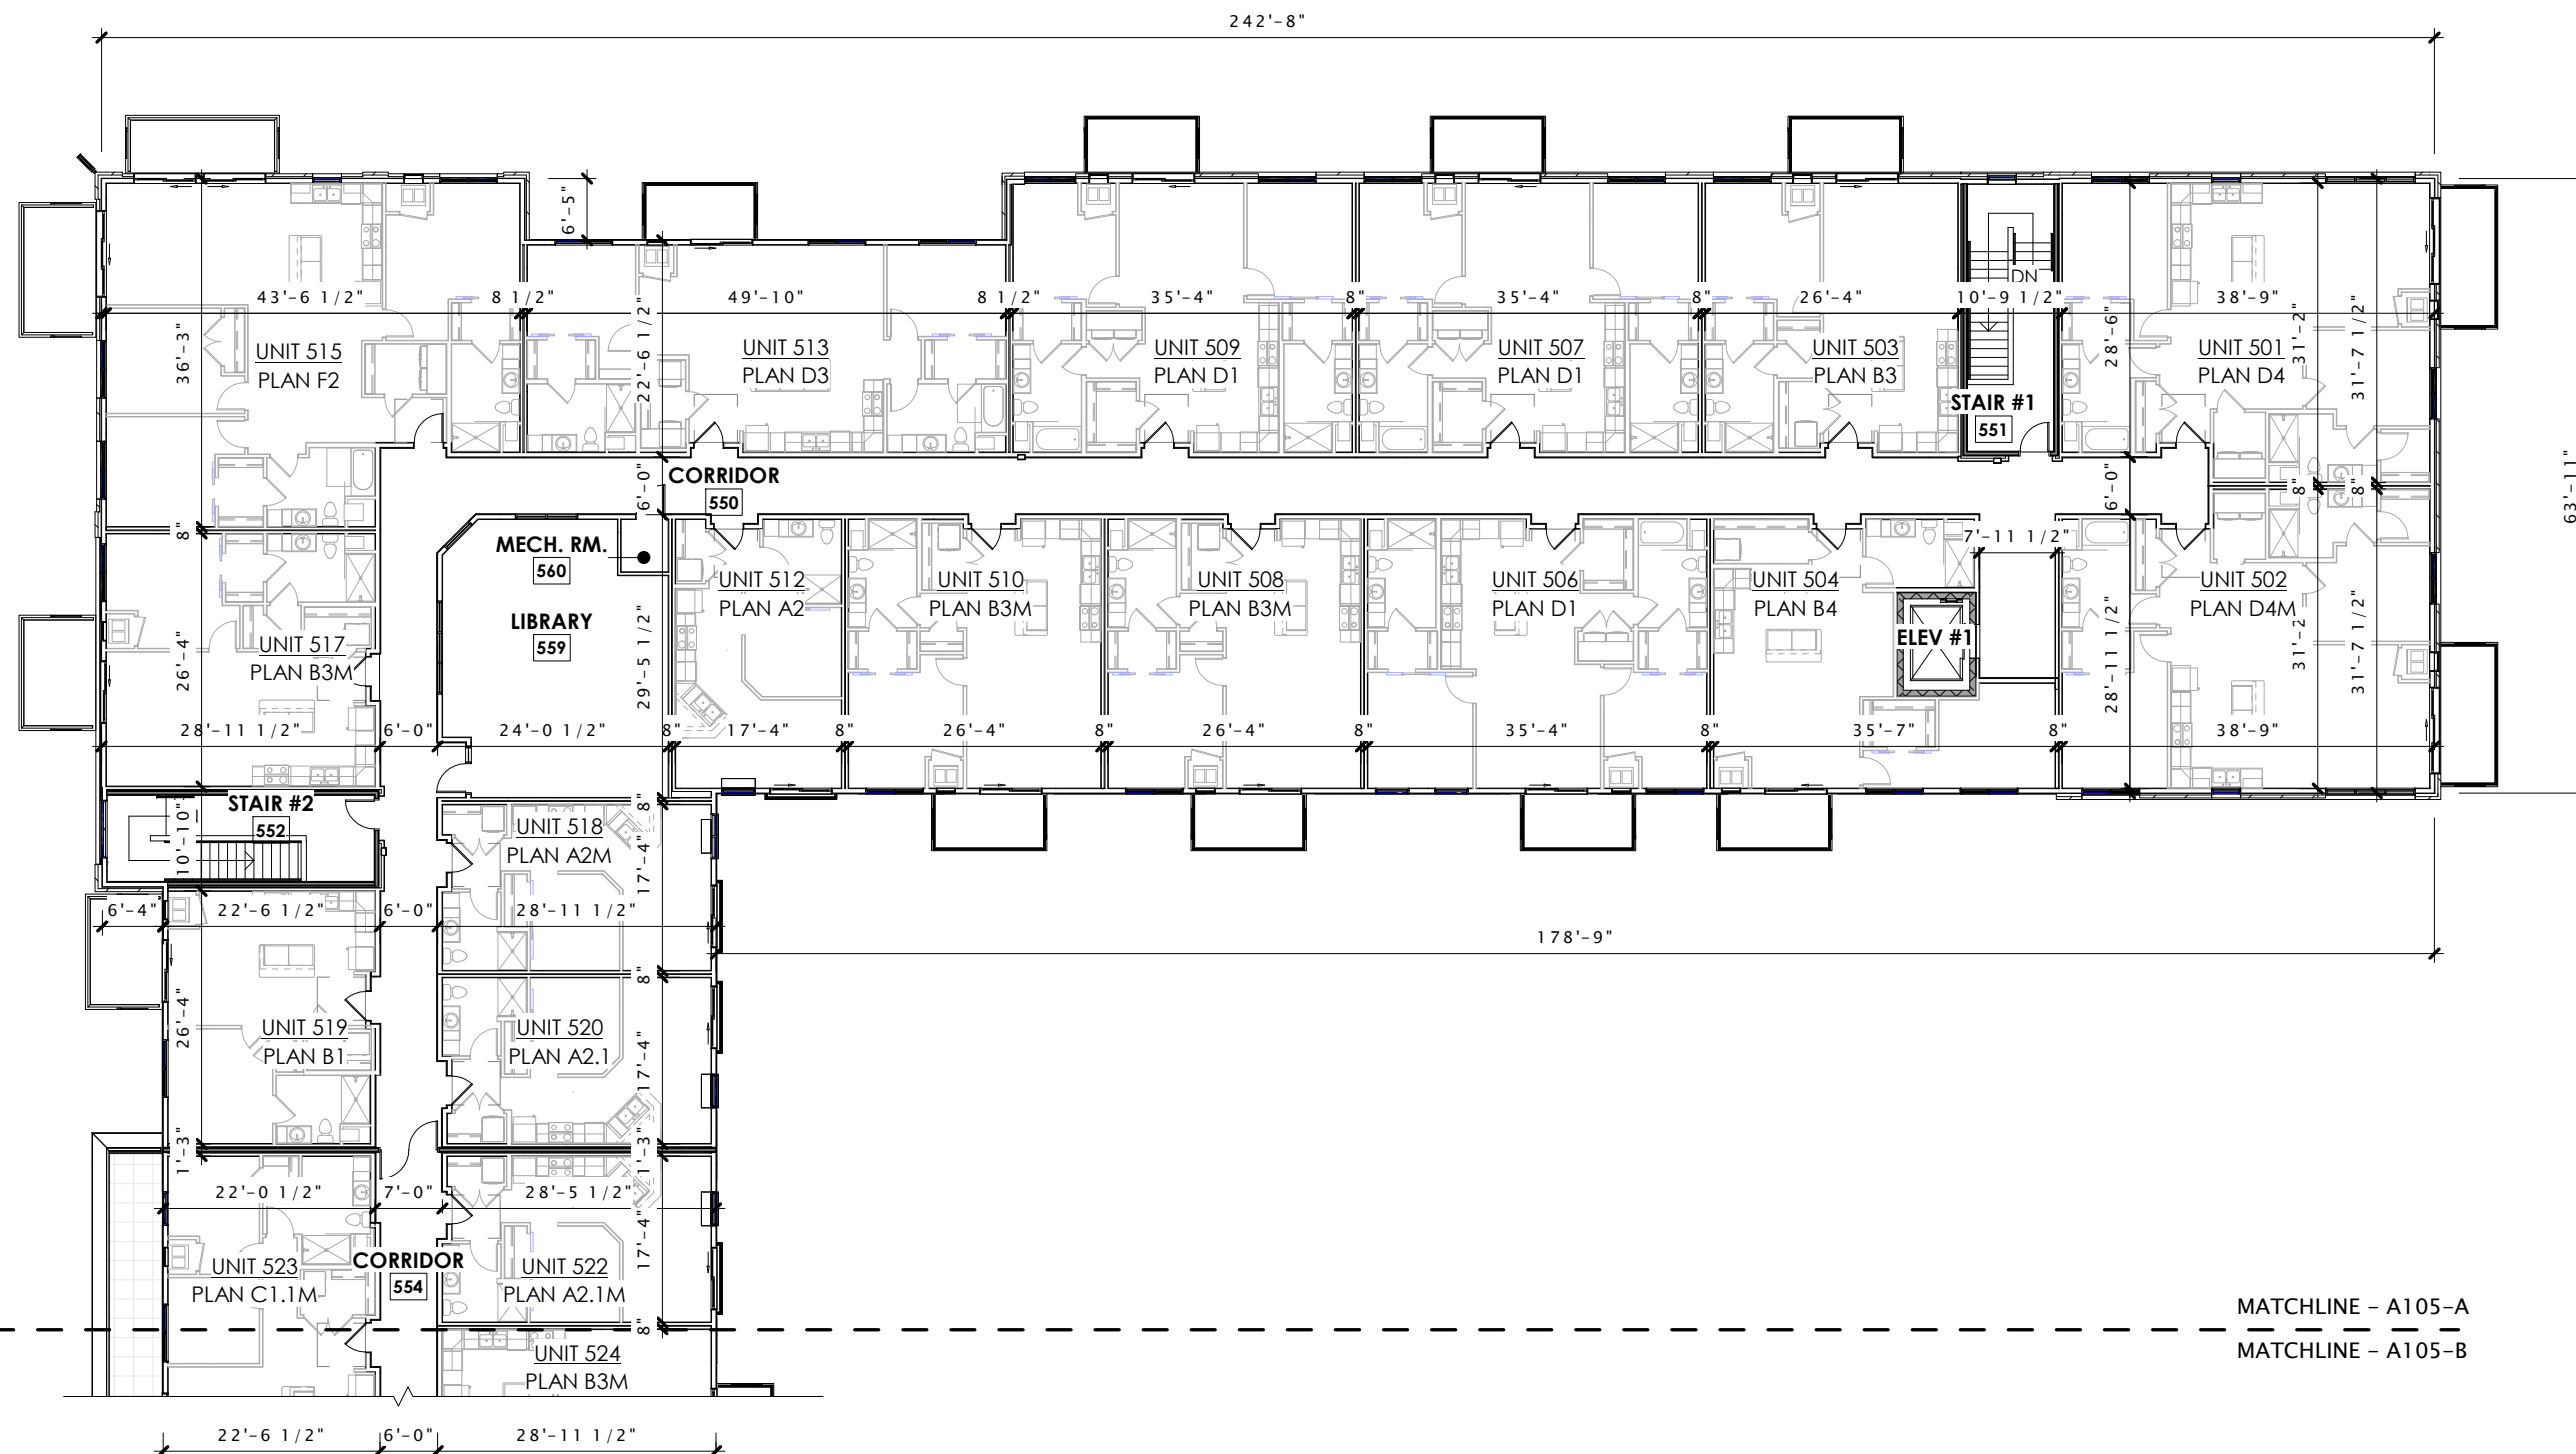

FIFTH FLOOR - AREA A
1" = 20'-0"

$$1'' = 20'-0''$$


JLA
ARCHITECTS

MADISON | MILWAUKEE | DENVER
JLA-AP.COM

JLA PROJECT NUMBER

21-1111-01



T. Wall Enterprises
Development, LLC

FOUNDRY ON 3RD

CITY OF WAUSAU - SIP
SUBMITTAL

SUBMITTAL

DATE OF ISSUANCE	NOVEMBER 1, 2022
------------------	------------------

REVISION SCHEDULE


Mark	Description	Date
------	-------------	------

SHEET TITLE

FIFTH FLOOR PLAN -
AREA A

SHEET NUMBER

A105-A.

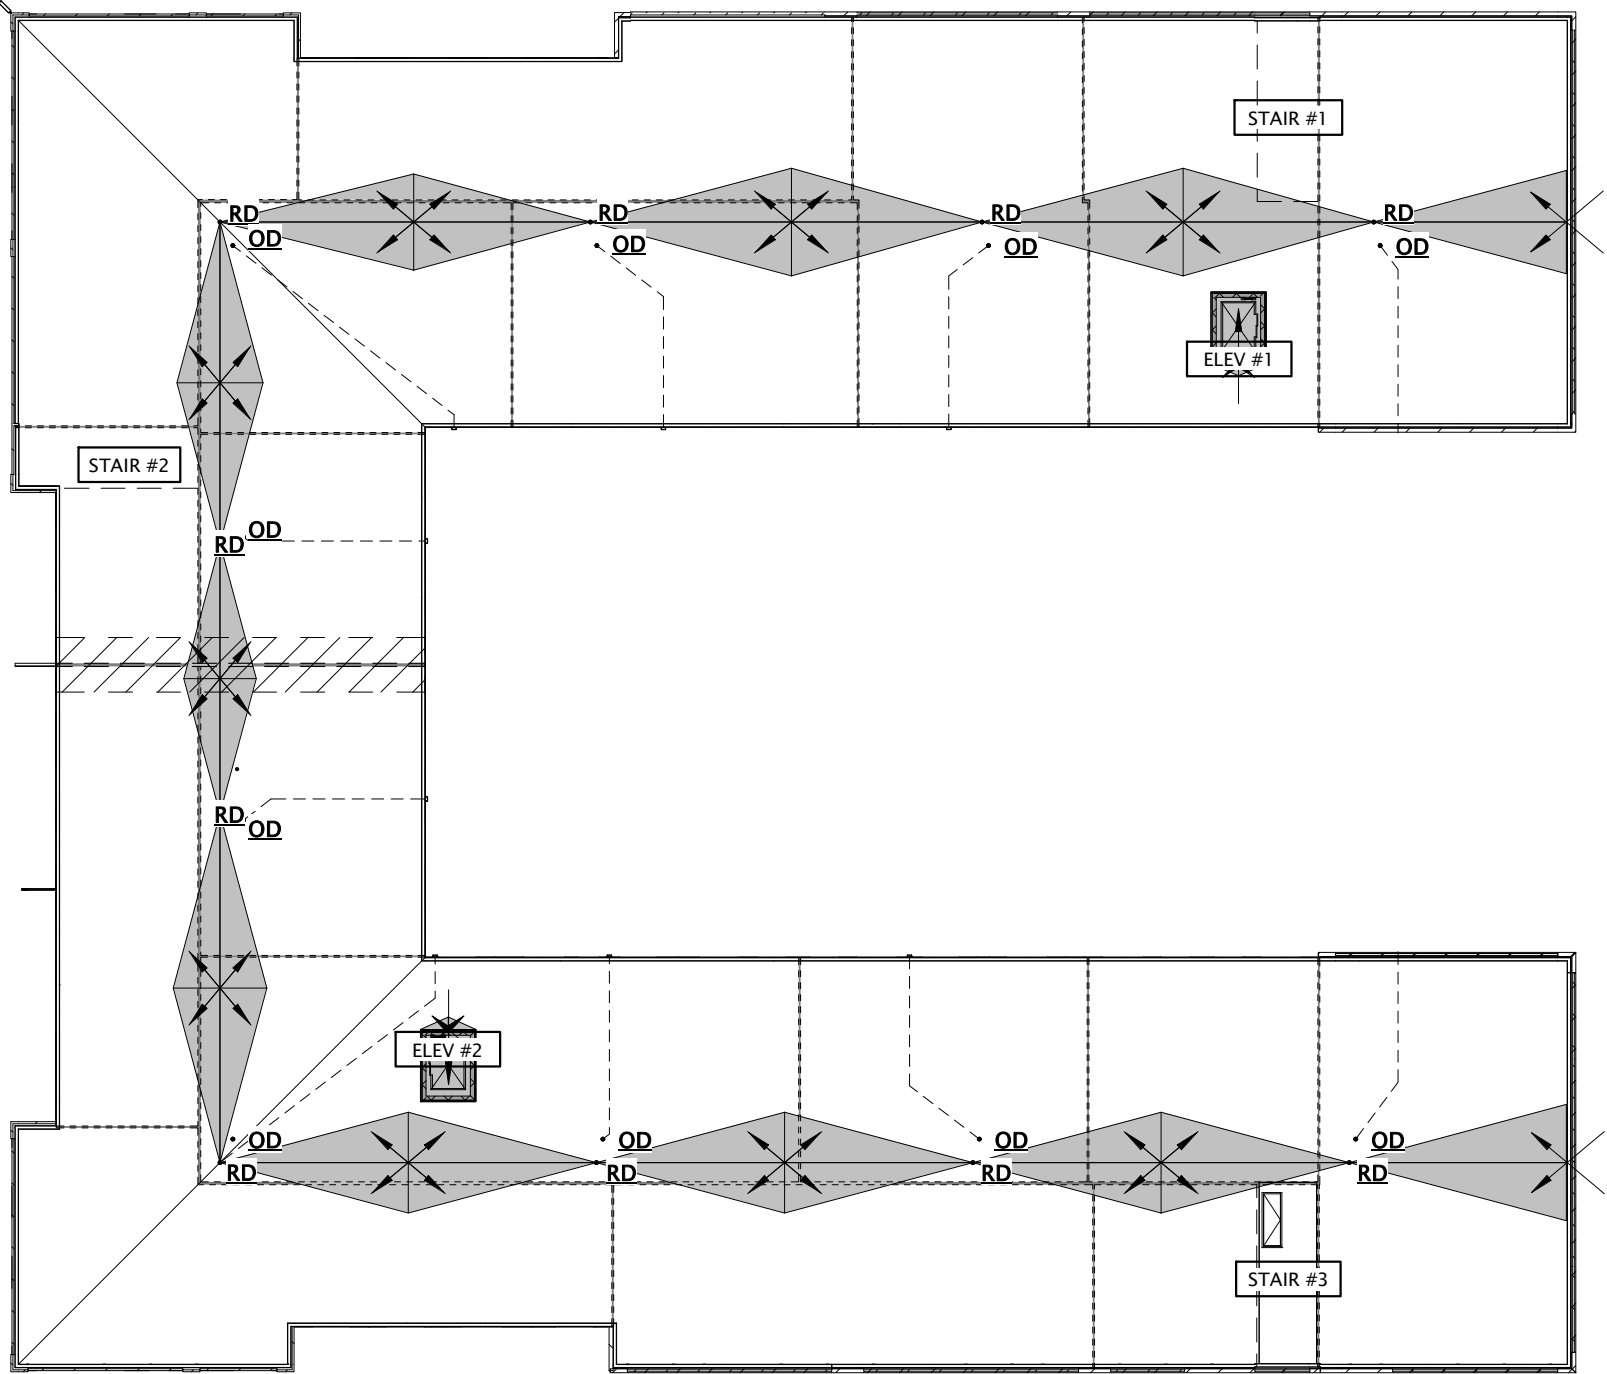

ROOF PLAN
1" = 30'-0"



JLA
ARCHITECTS
MADISON | MILWAUKEE | DENVER
JLA-AP.COM

JLA PROJECT NUMBER
21-1111-01



FOUNDRY ON 3RD
CITY OF WAUSAU - SIP
SUBMITTAL

DATE OF ISSUANCE NOVEMBER 1, 2022

REVISION SCHEDULE

Mark	Description	Date
------	-------------	------

SHEET TITLE

ROOF PLAN

SHEET NUMBER

A109.

10/28/2022 12:15:12 PM

EXTERIOR MATERIALS SCHEDULE - SIP						
MARK	DESCRIPTION	MANUFACTURER	TYPE / STYLE	DIMENSIONS	COLOR	NOTE
1	MASONRY - 1 (STONE)	ECHELON MASONRY	STONE VENEER - CORDOVA STONE	16" x 24" STACK BOND	ALABASTER - GROUND FACE	MORTAR COLOR TBD
2	MASONRY - 2 (BRICK)	HEBRON	BRICK VENEER	UTILITY SIZE	CHAMPAGNE - TEXTURE TBD	MORTAR COLOR TBD
3	MASONRY - 3 (BRICK)	HEBRON	BRICK VENEER	UTILITY SIZE	BRANDYWINE	MORTAR COLOR TBD
4	MASONRY - 4 (CMU)	COUNTY MATERIALS	CMU VENEER - PREMIER ULTRA BURNISHED	16" x 8"	MOONBEAM (63-214A)	MORTAR COLOR TBD
5	MASONRY - BRICK CORBEL	HEBRON	BRICK VENEER	SEE PLANS	CHAMPAGNE - TEXTURE TBD	MORTAR COLOR TBD
6	MASONRY - BRICK CORBEL	HEBRON	BRICK VENEER	SEE PLANS	BRANDYWINE	MORTAR COLOR TBD
7	PANEL SIDING - 1 (GRAY)	JAMES HARDIE	HARDIEPANEL VERTICAL SIDING - SMOOTH	VARIES - SEE PLANS	IRON GRAY	STATEMENT COLLECTION COLOR
8	PANEL SIDING - 2 (WHITE)	JAMES HARDIE	HARDIEPANEL VERTICAL SIDING - SMOOTH	VARIES - SEE PLANS	ARCTIC WHITE	FARMHOUSE WHITE (DREAM COLLECTION) AS ALTERNATE
9	PANEL SIDING - 3 (BLUE)	JAMES HARDIE	HARDIEPANEL VERTICAL SIDING - SMOOTH	VARIES - SEE PLANS	EVENING BLUE	STATEMENT COLLECTION COLOR
10	VENTED SOFFIT PANELS	TBD	PREFINISHED METAL	VARIES - SEE PLANS	MATTE BLACK	PAC-CLAD/ UNICAD STANDARD COLOR
12	VINYL WINDOWS	LINDSAY WINDOWS & DOORS, LLC	SEE WINDOW SCHEDULE	SEE WINDOW SCHEDULE	SEE WINDOW SCHEDULE	
13	VINYL PATIO DOORS	LINDSAY WINDOWS & DOORS, LLC	SEE WINDOW SCHEDULE	SEE WINDOW SCHEDULE	SEE WINDOW SCHEDULE	
14	ALUMINUM STOREFRONT WINDOWS / DOORS	KAWNEER	TRIFAB 451T / 500 WIDE STYLE	SEE DOOR SCHEDULE	ANODIZED CLEAR	
15	OVERHEAD GARAGE DOOR (VEHICULAR)	RYTEC	SPIRAL	SEE DOOR SCHEDULE	PAINT TO MATCH ADJACENT MATERIALS	
16	OVERHEAD GARAGE DOOR (REFUSE)	CLOPAY	MODEL 3718	SEE DOOR SCHEDULE	PAINT TO MATCH ADJACENT MATERIALS	
17	OVERHEAD GARAGE DOOR (PEDESTRIAN)	CLOPAY	902-FULL VIEW	SEE DOOR SCHEDULE	ANODIZED CLEAR	
18	STEEL SERVICE DOOR	TBD	INSULATED	SEE DOOR SCHEDULE	PAINT TO MATCH ADJACENT MATERIALS	
19	BALCONY DECK EDGE SIDING	JAMES HARDIE	HARDIEPANEL VERTICAL SIDING - SMOOTH	VARIES - SEE PLANS	JET BLACK	DREAM COLLECTION COLOR
20	PICKET GUARDRAIL SYSTEM	KANE	STERLING CLASSIC SERIES	SEE PLANS	BLACK	PROVIDE FINIALS ON 72" TALL FENCING
21	GLASS GUARDRAIL SYSTEM	KANE	TWO-LINE CHESTERFIELD GLASS	SEE PLANS	ANODIZED	
22	BALCONY DECKING	TREX SELECT	COMPOSITE - SELECT 1" SQUARE	1x6	CLAM SHELL	
23	AWNING / BALCONY TENSION ROD	TBD	PAINTED STEEL	SEE PLANS	BLACK	COLOR MATCH BALCONY RAILINGS
24	PREFINISHED METAL WALL PANELS	TBD	TBD	SEE PLANS	MATCH ADJACENT STOREFRONT	
25	PREFINISHED METAL WALL PANELS	TBD	TBD	SEE PLANS	MATCH ADJACENT PATIO DOOR	
27	CORNER BLADE SIGN	TBD	PREFINISHED METAL	SEE PLANS	SEE PLANS	
28	METAL WALL COPING - 1 (GRAY)	FABRICATED	PREFINISHED METAL	6" MIN. HEIGHT	GRAY	
29	METAL WALL COPING - 2 (WHITE)	FABRICATED	PREFINISHED METAL	6" MIN. HEIGHT	WHITE	
30	METAL WALL COPING - 3 (BLUE)	FABRICATED	PREFINISHED METAL	6" MIN. HEIGHT	BLUE (MATCH ADJACENT SIDING COLOR)	
31	RESIDENTIAL HVAC LOUVER / GRILLE	FABRICATED	EXTRUDED ALUMINUM	TBD	PAINT TO MATCH ADJACENT MATERIALS	GC TO COORDINATE WITH HVAC
32	HVAC LOUVER / GRILLE	FABRICATED	TBD	TBD	PAINT TO MATCH ADJACENT MATERIALS	GC TO COORDINATE WITH HVAC
33	BUILDING GRAPHICS	TBD	TBD	SEE PLANS	N/A	
34	BUILDING SIGNAGE	FABRICATED	WALL-MOUNTED CUT-OUT CHARACTERS	18" HIGH LETTERING	WHITE	
35	BUILDING SIGNAGE	FABRICATED	WALL-MOUNTED CUT-OUT CHARACTERS	18" HIGH LETTERING	GRAY	
36	BUILDING SIGNAGE	TBD	PAINTED	16" HIGH LETTERING WITH BORDER	WHITE	
47	VERTICAL SHADE SAIL PRIVACY DIVIDER	TBD	TBD	SEE PLANS	TBD	
48	T. WALL PLAQUE AND TIME CAPSULE	TBD	TBD	TBD	TBD	OWNER-PROVIDED, CONTRACTOR-INSTALLED
49	OWNERSHIP GROUP PLAQUE	TBD	TBD	TBD	TBD	OWNER-PROVIDED, CONTRACTOR-INSTALLED
50	BRICK EMBOSSMENT FIELD	FIELD FABRICATED	RANDOM VENEER EXTRUSION	SEE PLANS	COLOR MATCH ADJACENT MASONRY VENEER	
51	RECTANGULAR PIER FOUNDATION	FIELD FABRICATED	CAST-IN-PLACE	SEE STRUCTURAL PLANS	N/A	SKYWALK ITEM
52	CYLINDRICAL CONCRETE PIER	FIELD FABRICATED	CAST-IN-PLACE	SEE STRUCTURAL PLANS	N/A	SKYWALK ITEM
53	STRUCTURAL STEEL SUPPORT COLUMN	TBD	PAINTED STEEL COLUMN	SEE STRUCTURAL PLANS	COLOR MATCH SKYWALK FACADE	SKYWALK ITEM
54	PREFINISHED METAL WALL PANELS	METAL SALES OR EQUAL	METAL WALL PANELS - SMOOTH	VARIES - SEE PLANS	MATTE BLACK	SKYWALK ITEM
55	CURTAIN WALL PANELS	KAWNEER OR EQUAL	GLAZING PANELS WITH VERTICAL WET JOINTS	VARIES - SEE PLANS	COLOR MATCH SKYWALK FACADE	SKYWALK ITEM
56	METAL WALL COPING - 4 (BLACK)	FABRICATED	PREFINISHED METAL	VARIES - SEE PLANS	BLUE (MATCH ADJACENT SIDING COLOR)	SKYWALK ITEM



JLA PROJECT NUMBER

21-1111-01



FOUNDRY ON 3RD

CITY OF WAUSAU - SIP
SUBMITTAL

DATE OF ISSUANCE NOVEMBER 1, 2022

REVISION SCHEDULE


Mark	Description	Date
------	-------------	------

SHEET TITLE

EXTERIOR ELEVATIONS

SHEET NUMBER

A200.

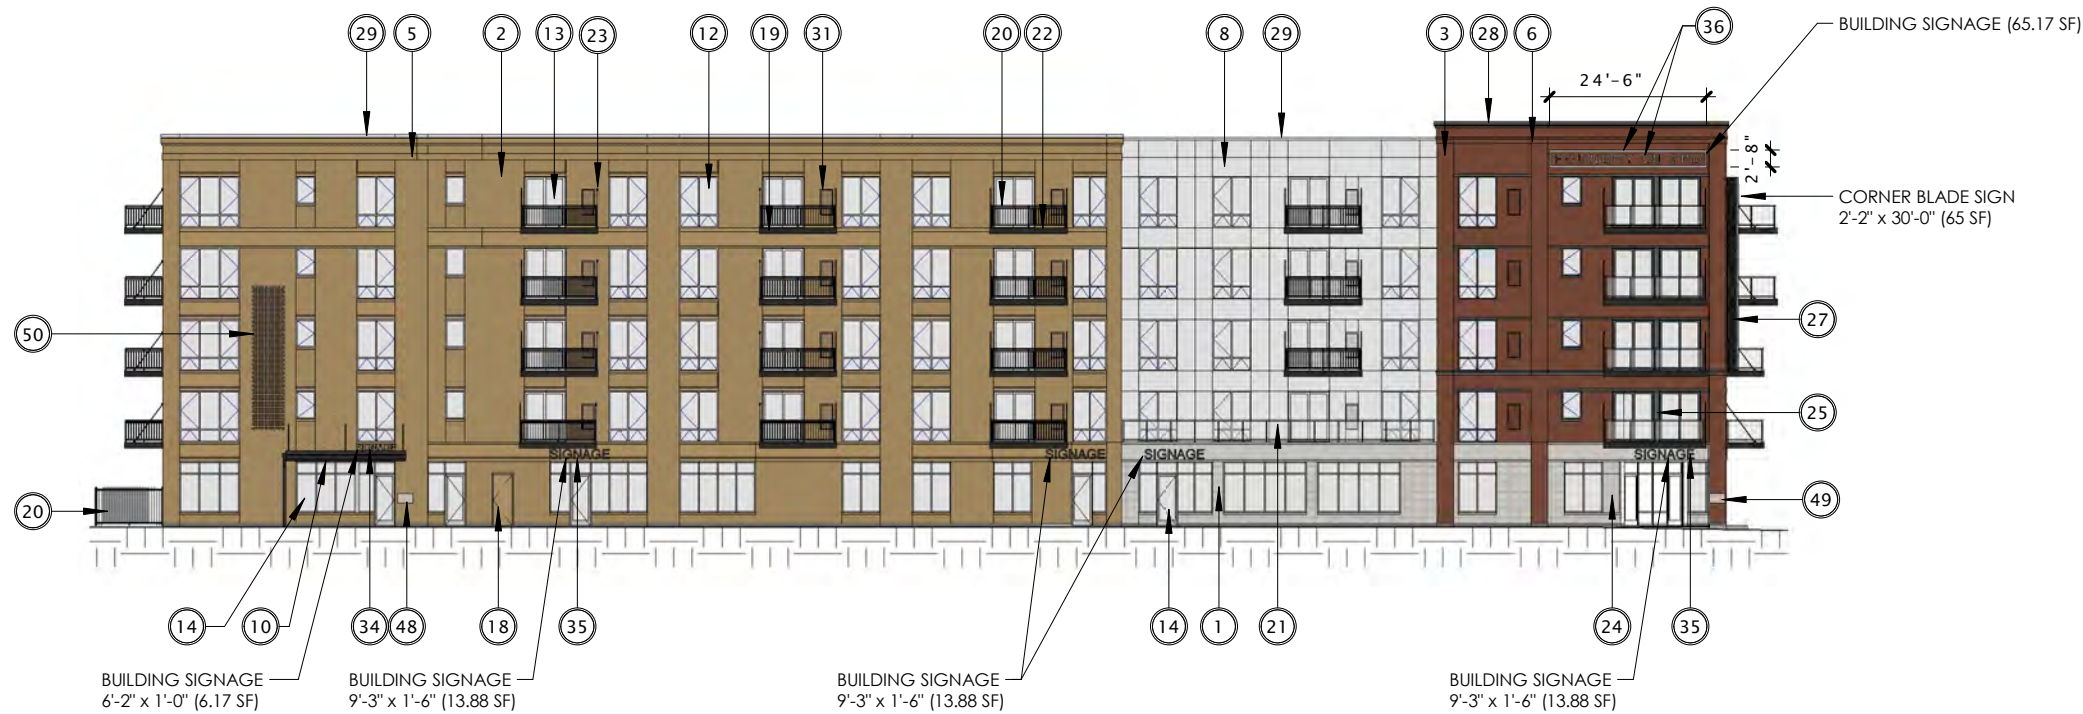

NORTH
1" = 30'-0"



EAST
1" = 30'-0"



JLA
ARCHITECTS

MADISON | MILWAUKEE | DENVER
JLA-AP.COM

JLA PROJECT NUMBER
21-1111-01



T. Wall Enterprises
Development, LLC

FOUNDRY ON 3RD
CITY OF WAUSAU - SIP
SUBMITTAL

DATE OF ISSUANCE NOVEMBER 1, 2022

REVISION SCHEDULE

Mark	Description	Date
------	-------------	------

SHEET TITLE

EXTERIOR ELEVATIONS

SHEET NUMBER

A201.



SOUTH
1" = 30'-0"



WEST
1" = 30'-0"



JLA
ARCHITECTS

MADISON | MILWAUKEE | DENVER
JLA-AP.COM

JLA PROJECT NUMBER
21-1111-01



T. Wall Enterprises
Development, LLC

FOUNDRY ON 3RD
CITY OF WAUSAU - SIP
SUBMITTAL

DATE OF ISSUANCE NOVEMBER 1, 2022

REVISION SCHEDULE

Mark	Description	Date
------	-------------	------

SHEET TITLE


EXTERIOR ELEVATIONS

SHEET NUMBER

A202.



NORTH COURTYARD
1" = 30'-0"

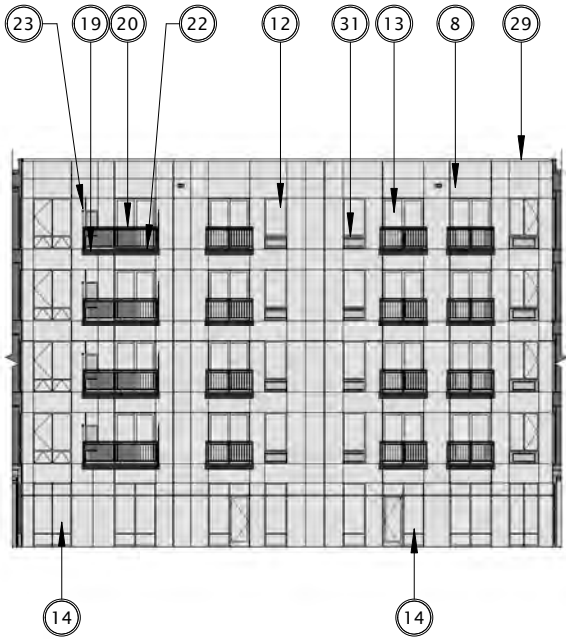

EAST COURTYARD
1" = 30'-0"



SOUTH COURTYARD
1" = 30'-0"



JLA
ARCHITECTS

MADISON | MILWAUKEE | DENVER
JLA-AP.COM

JLA PROJECT NUMBER
21-1111-01



T. Wall Enterprises
Development, LLC

FOUNDRY ON 3RD
CITY OF WAUSAU - SIP
SUBMITTAL

DATE OF ISSUANCE NOVEMBER 1, 2022

REVISION SCHEDULE


Mark	Description	Date
------	-------------	------

SHEET TITLE


EXTERIOR ELEVATIONS

SHEET NUMBER


A203.

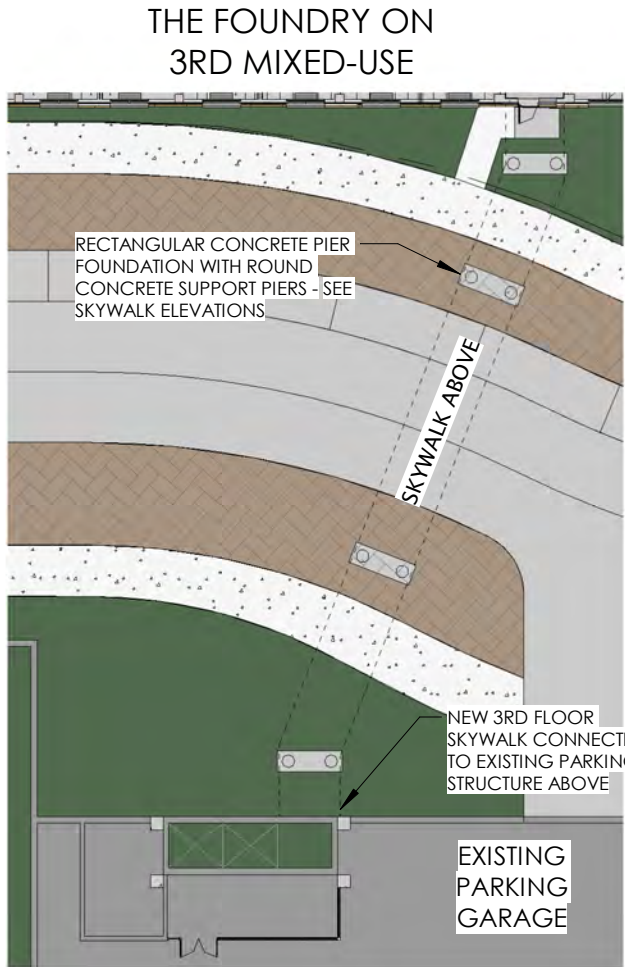

FIRST FLOOR SKYWALK
1" = 30'-0"

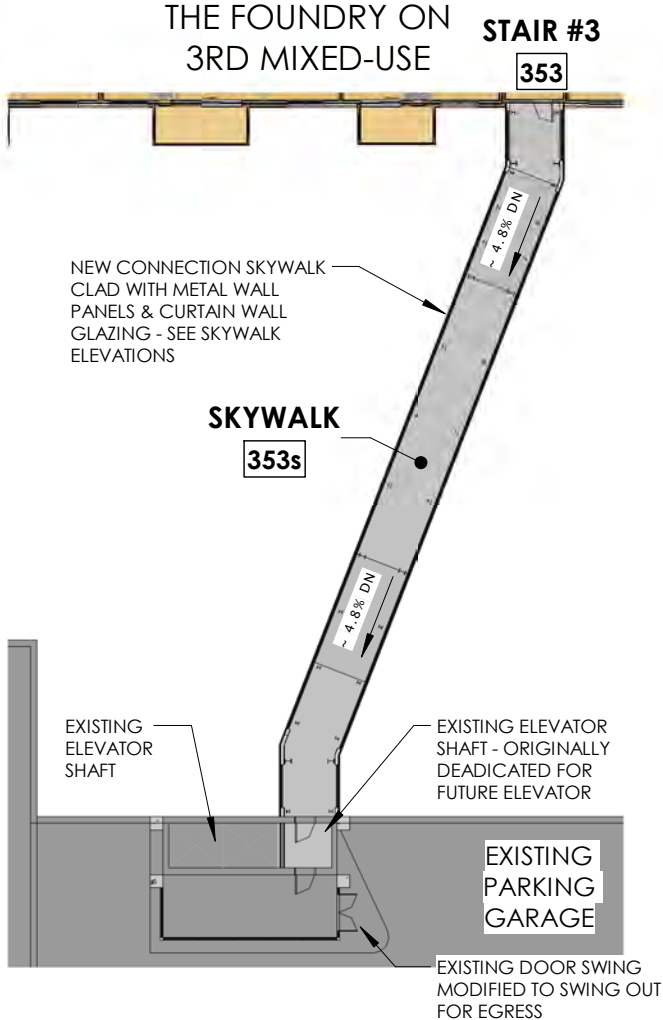

THIRD FLOOR SKYWALK
1" = 30'-0"

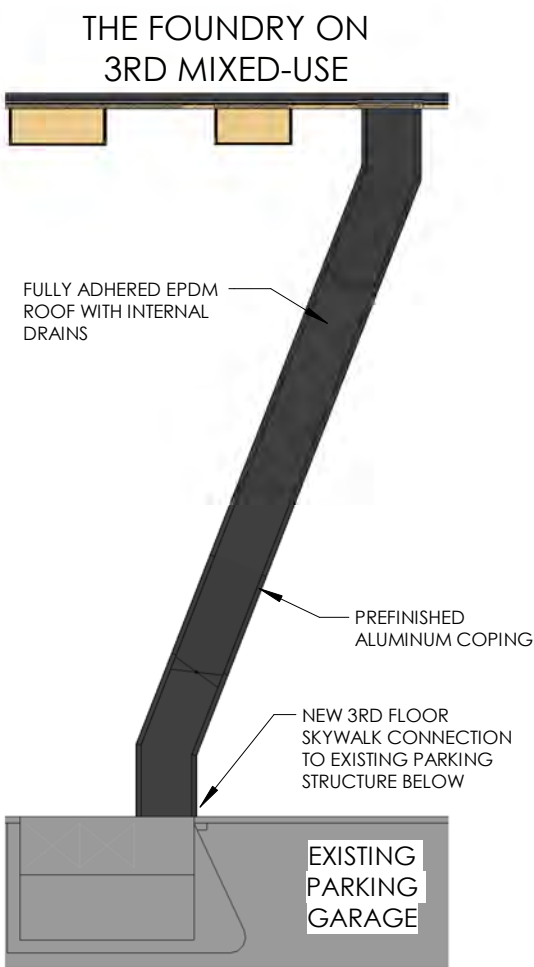

SKYWALK ROOF
1" = 30'-0"



JLA
ARCHITECTS

MADISON | MILWAUKEE | DENVER
JLA-AP.COM

JLA PROJECT NUMBER
21-1111-01



FOUNDRY ON 3RD
CITY OF WAUSAU - SIP
SUBMITTAL

DATE OF ISSUANCE NOVEMBER 1, 2022

REVISION SCHEDULE


Mark	Description	Date
------	-------------	------

SHEET TITLE

SKYWALK PLANS


SHEET NUMBER

A300.SW

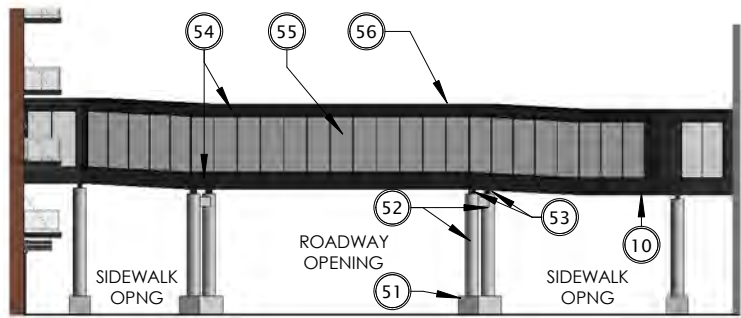

WEST SKYWALK

1" = 30'-0"

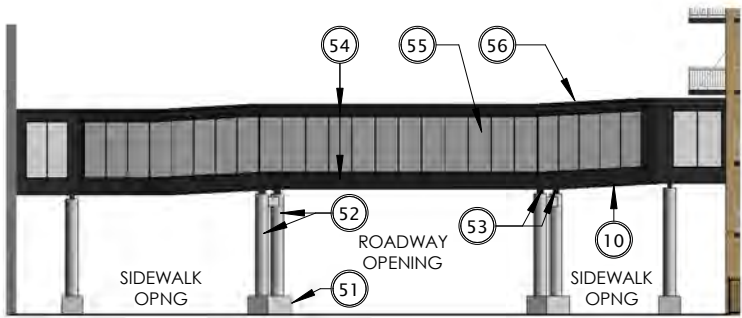

EAST SKYWALK

1" = 30'-0"



SKYWALK - 3D VIEW



JLA
ARCHITECTS

MADISON | MILWAUKEE | DENVER
JLA-AP.COM

JLA PROJECT NUMBER

21-1111-01



T. Wall Enterprises
Development, LLC

FOUNDRY ON 3RD

CITY OF WAUSAU - SIP
SUBMITTAL

DATE OF ISSUANCE NOVEMBER 1, 2022

REVISION SCHEDULE


Mark	Description	Date
------	-------------	------

SHEET TITLE


SKYWALK EXTERIOR
ELEVATIONS/ 3D VIEW

SHEET NUMBER

A301.SW

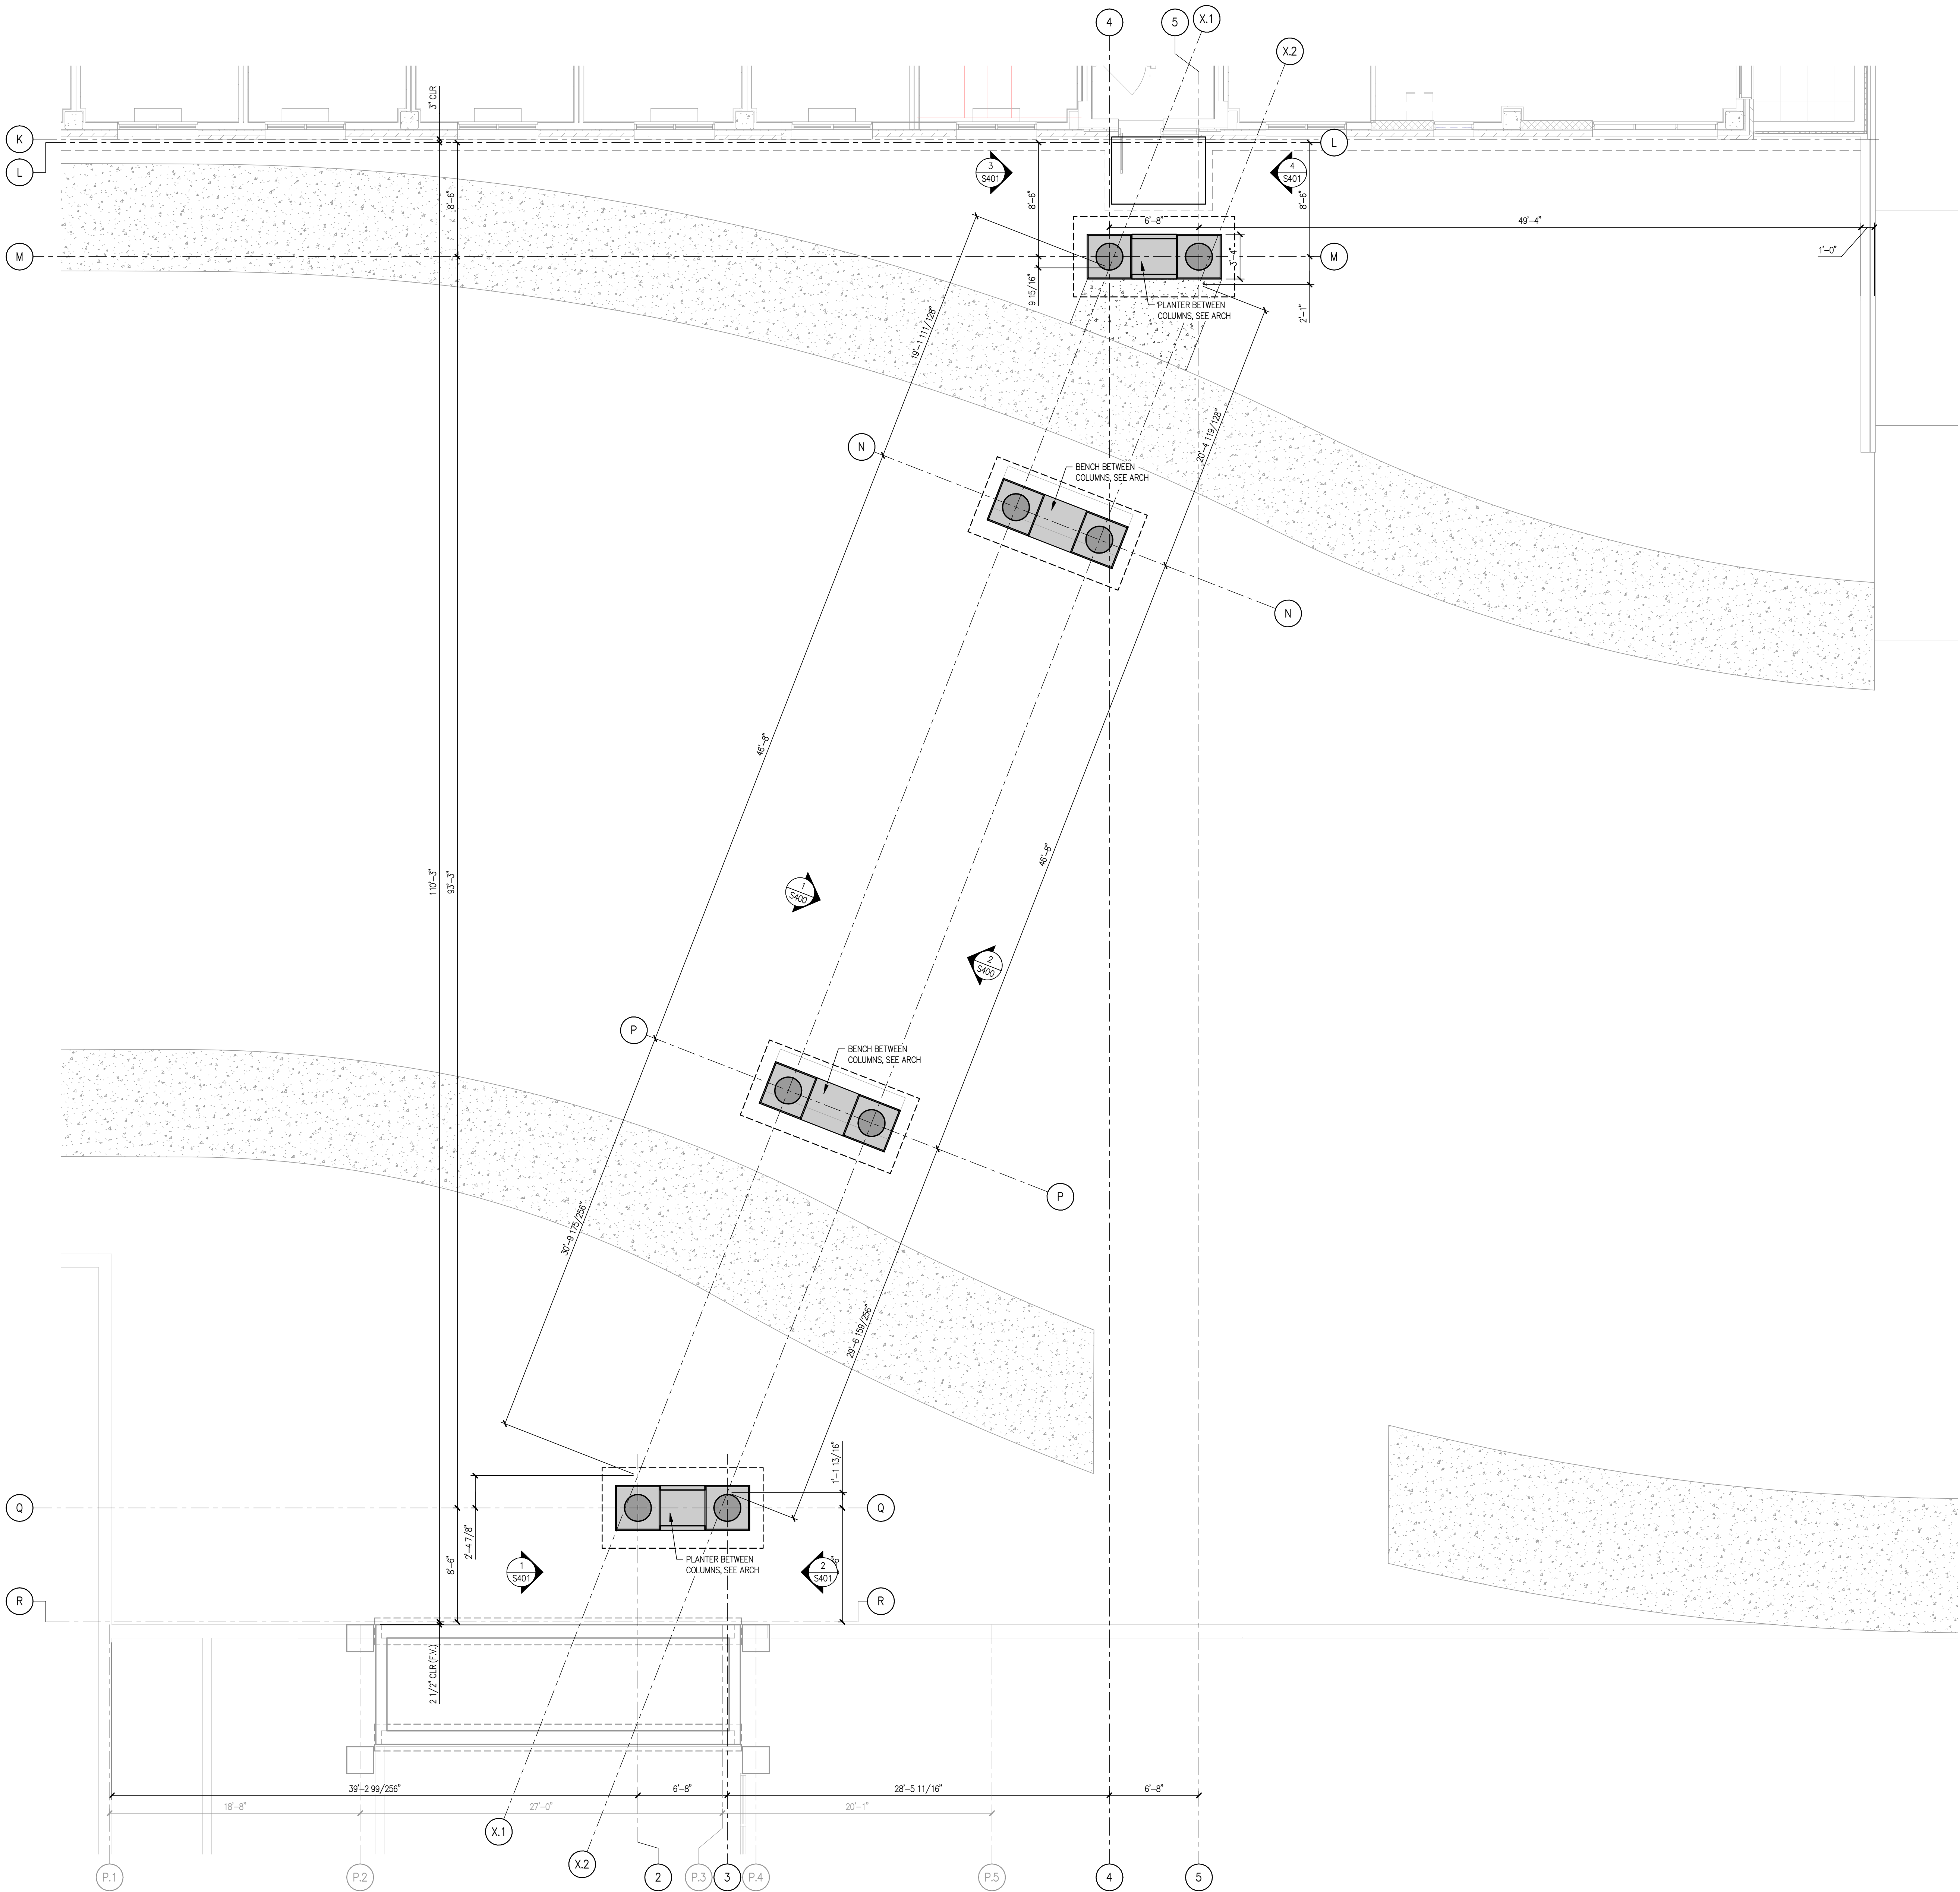

FOUNDATION LEGEND

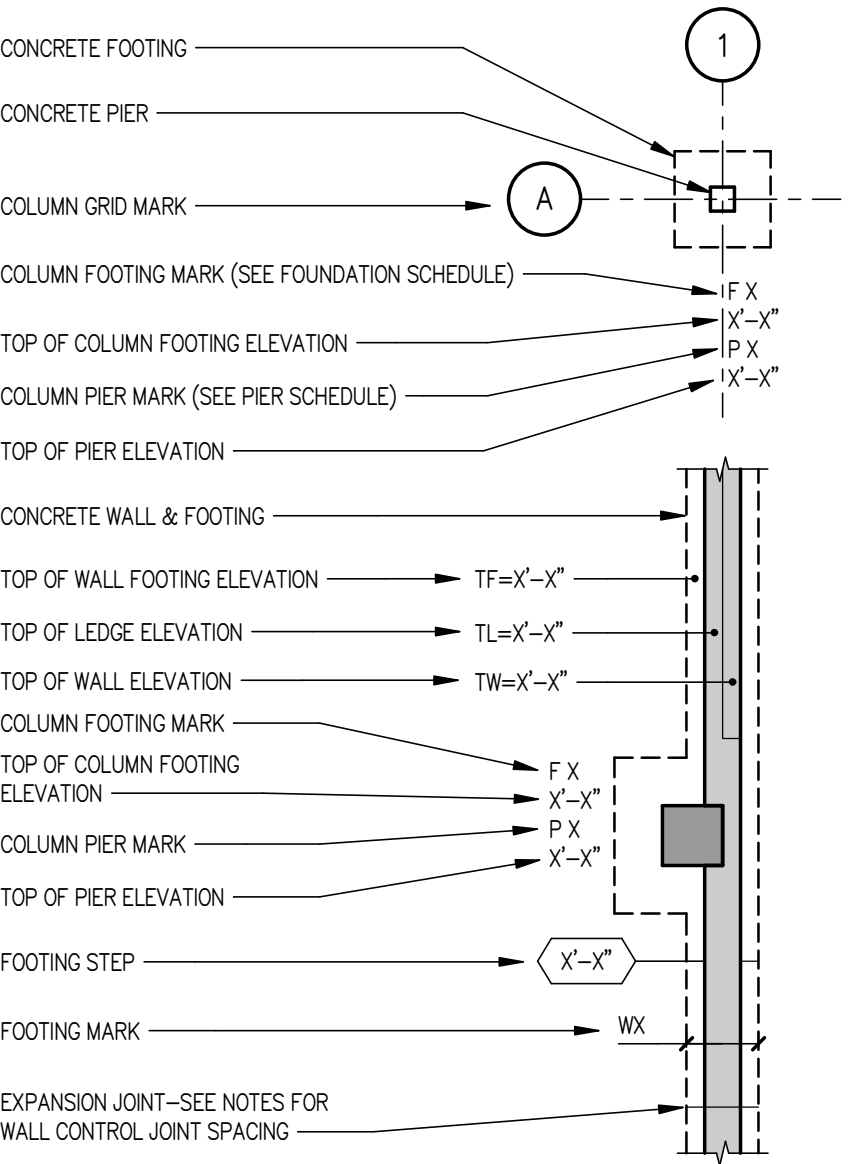

PLAN NOTES

- SEE SHEET S001 FOR ADDITIONAL NOTES.
- SEE 1/S001 FOR ANCHOR BOLT REQUIREMENTS.
- PROVIDE EPOXY COATED REINFORCEMENT BARS IN ALL CONCRETE COLUMNS AND PIERS.

SKYWALK FOUNDATION PLAN
SCALE: 3/16" = 1'-0"



JLA ARCHITECTS
MADISON | MILWAUKEE | DENVER
JLA-AP.COM

JLA PROJECT NUMBER: 21-1111-01



T. Wall Enterprises
Development, LLC



583 D'Oroffo Drive, Suite 201 Madison, WI 53719 Office: 608-821-4770 Fax: 608-821-4780

SKYWALK AT THE
FOUNDRY

PROGRESS DOCUMENTS

These documents reflect progress and intent and may be subject to change, including additional detail. These are not final construction documents and should not be used for final bidding or construction-related purposes.

DATE OF ISSUANCE NOVEMBER 1, 2022

REVISION SCHEDULE


Mark	Description	Date
------	-------------	------

SHEET TITLE

FOUNDATION PLAN

SHEET NUMBER

S100

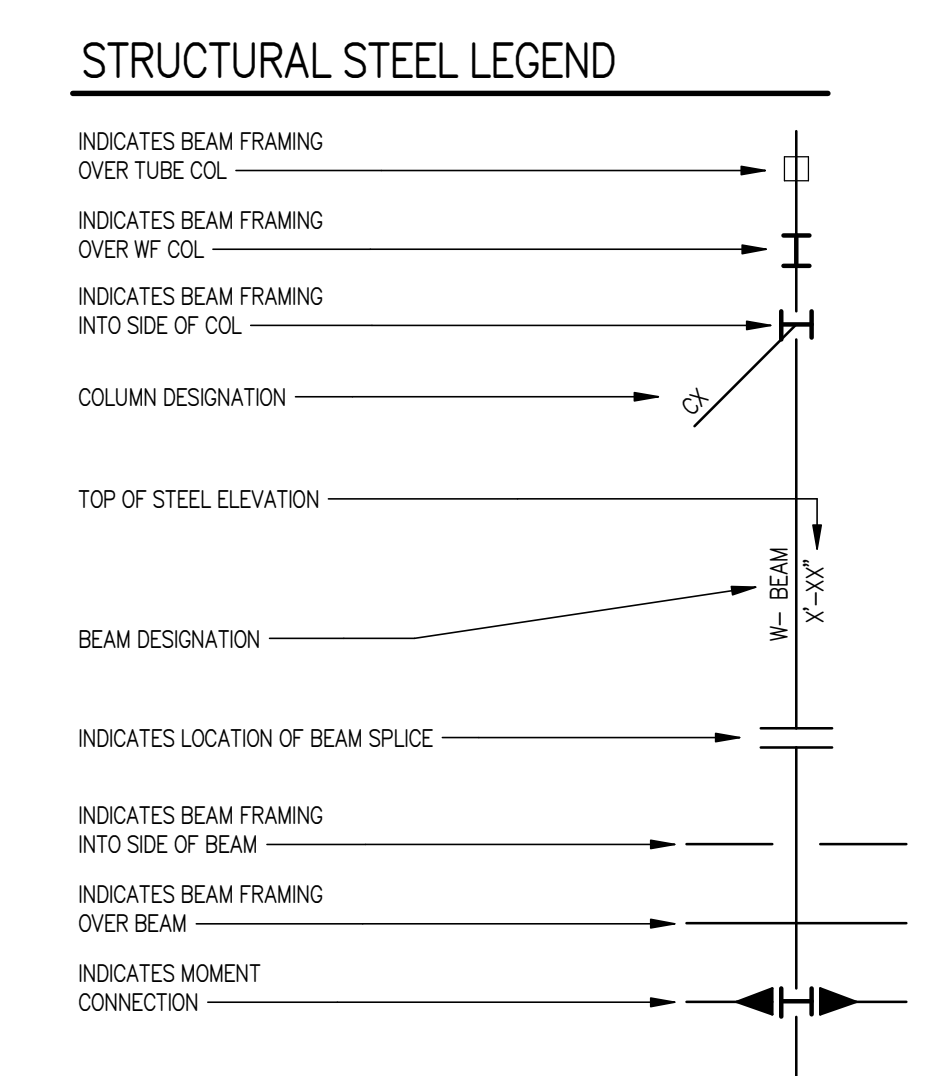

JLA
ARCHITECTS

MADISON | MILWAUKEE | DENVER
JLA-AP.COM

JLA PROJECT NUMBER: 21-1111-01



T. Wall Enterprises
Development, LLC



583 D'Onofrio Drive, Suite 201 Office: 608-821-4770
Madison, WI 53719 Fax: 608-821-4780

SKYWALK AT THE FOUNDRY

PROGRESS DOCUMENTS

These documents reflect progress and intent and may be subject to change, including additional detail. These are not final construction documents and should not be used for final bidding or construction-related purposes.

DATE OF ISSUANCE

NOVEMBER 1, 2022

REVISION SCHEDULE


Mark	Description	Date
------	-------------	------

SHEET TITLE


TOP CHORD
(ROOF)
FRAMING PLAN

SHEET NUMBER

S300

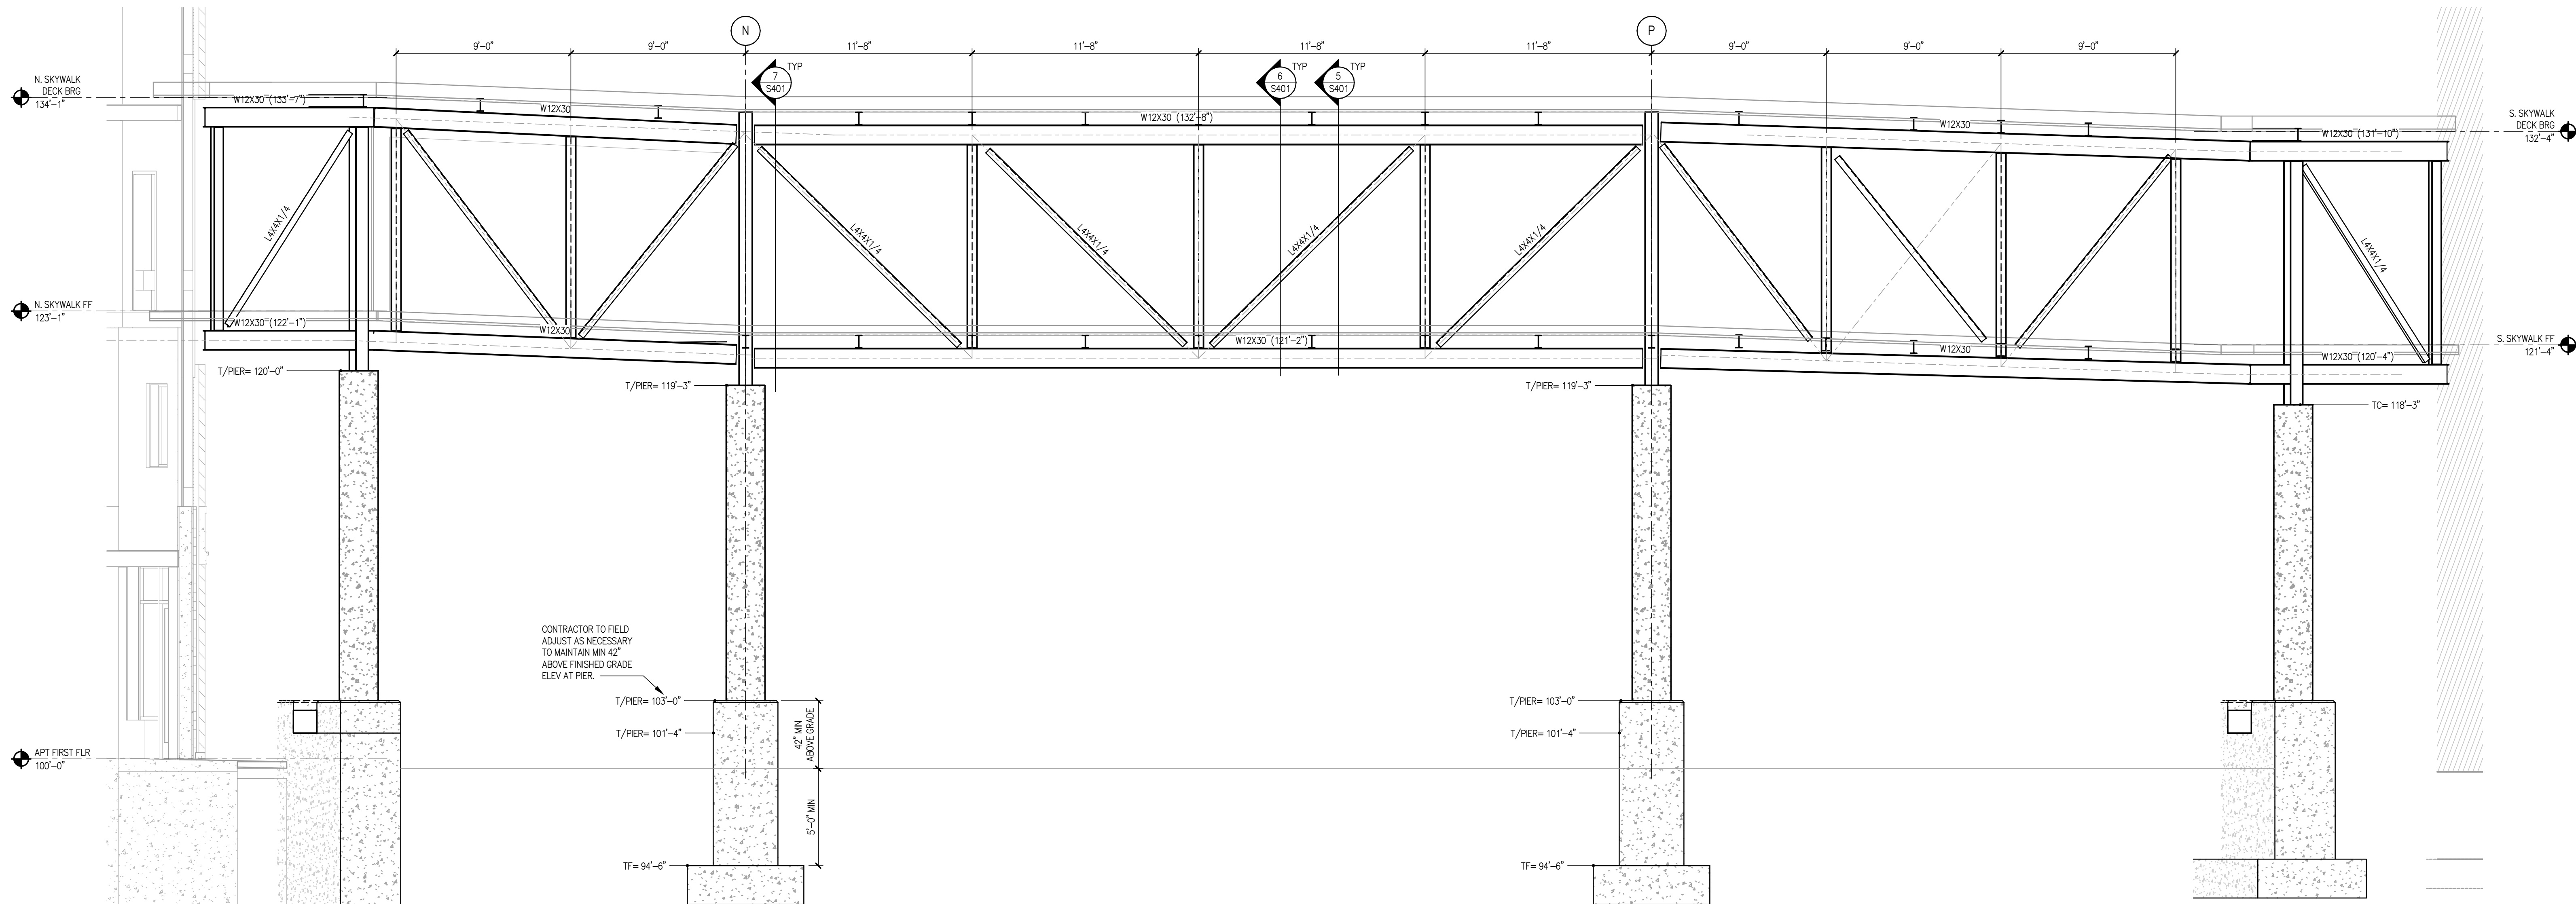

1 LINE X.1 FRAMING ELEVATION
SCALE: 1/4" = 1'-0"

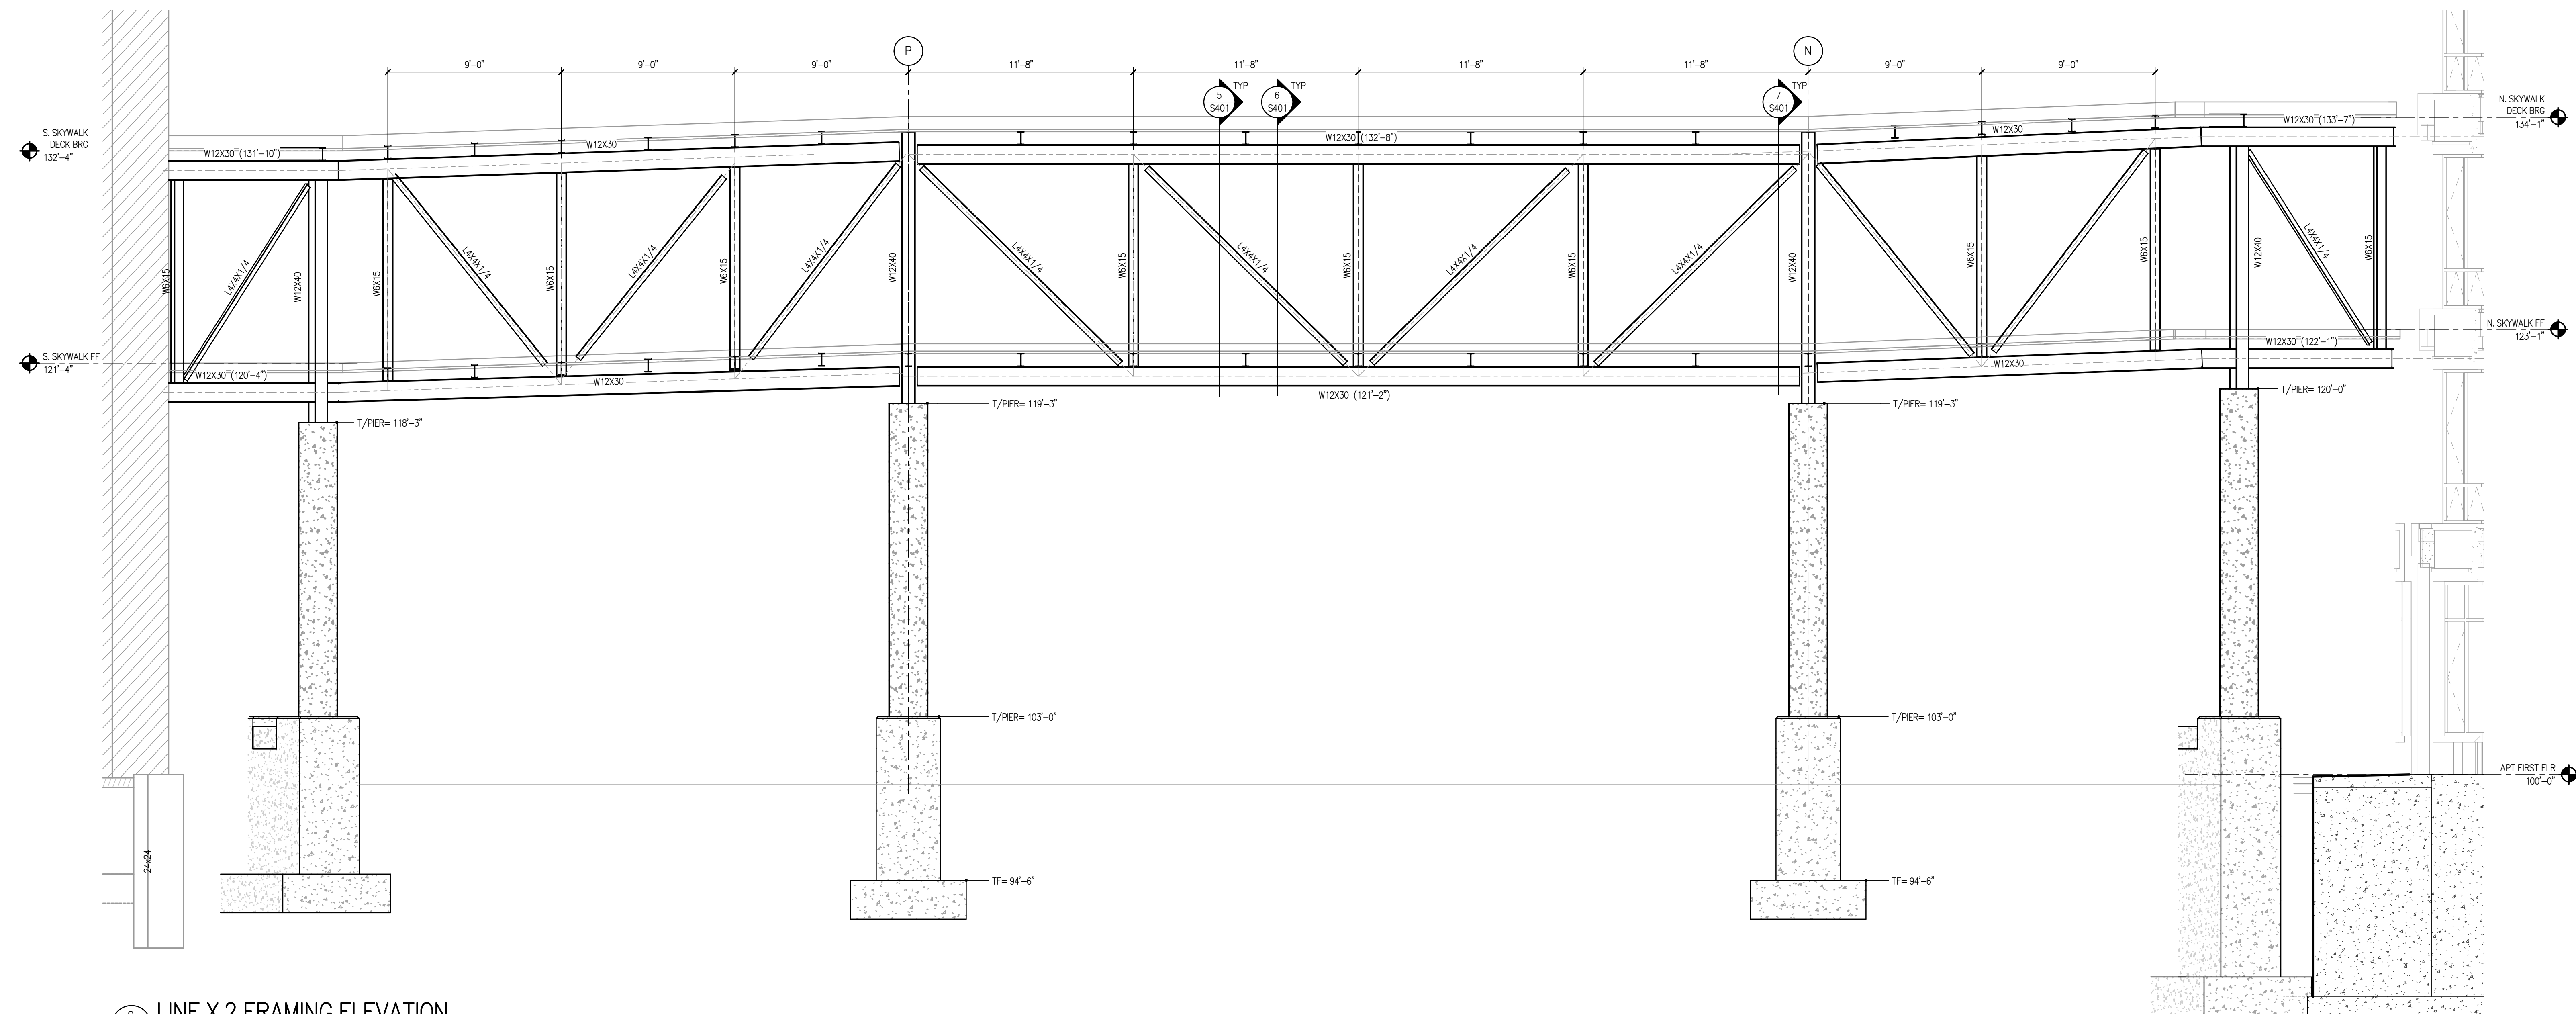

2 LINE X.2 FRAMING ELEVATION
SCALE: 1/4" = 1'-0"



JLA
ARCHITECTS
MADISON | MILWAUKEE | DENVER
JLA-AP.COM

JLA PROJECT NUMBER: 21-1111-01



T. Wall Enterprises
Development, LLC



583 D'Onofrio Drive, Suite 201 Office: 608-821-4770
Madison, WI 53719 Fax: 608-821-4780

SKYWALK AT THE
FOUNDRY

PROGRESS DOCUMENTS

These documents reflect progress and intent and may be subject to change, including additional detail. These are not final construction documents and should not be used for final bidding or construction-related purposes.

DATE OF ISSUANCE NOVEMBER 1, 2022

REVISION SCHEDULE


Mark	Description	Date
------	-------------	------

SHEET TITLE


STRUCTURAL
ELEVATIONS

SHEET NUMBER


S400

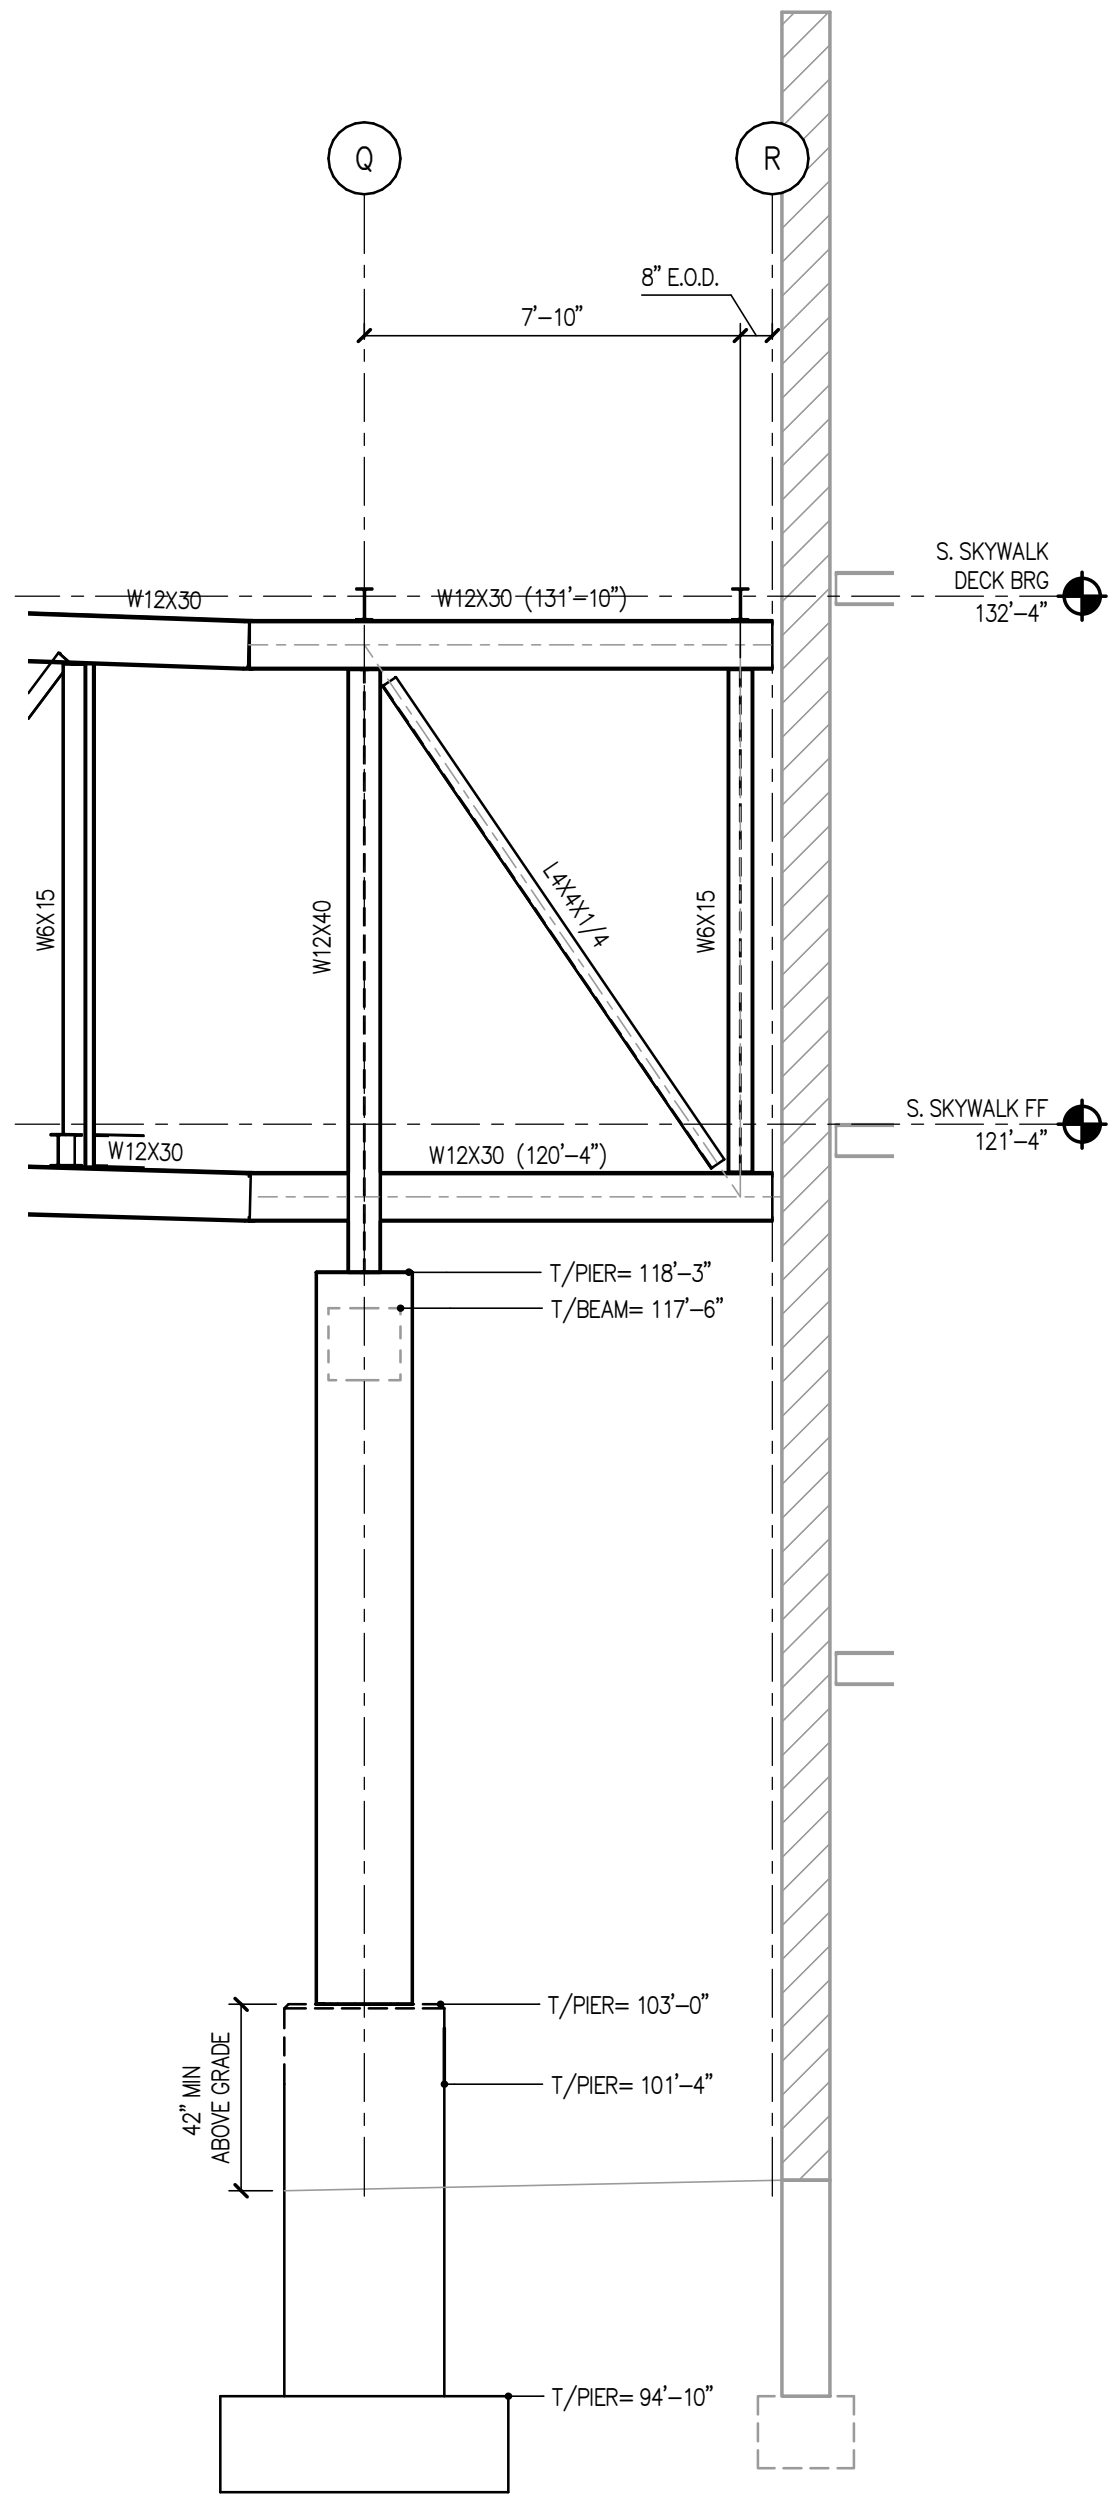


1 LINE 2 FRAMING ELEVATION
S401 SCALE: 1/4" = 1'-0"

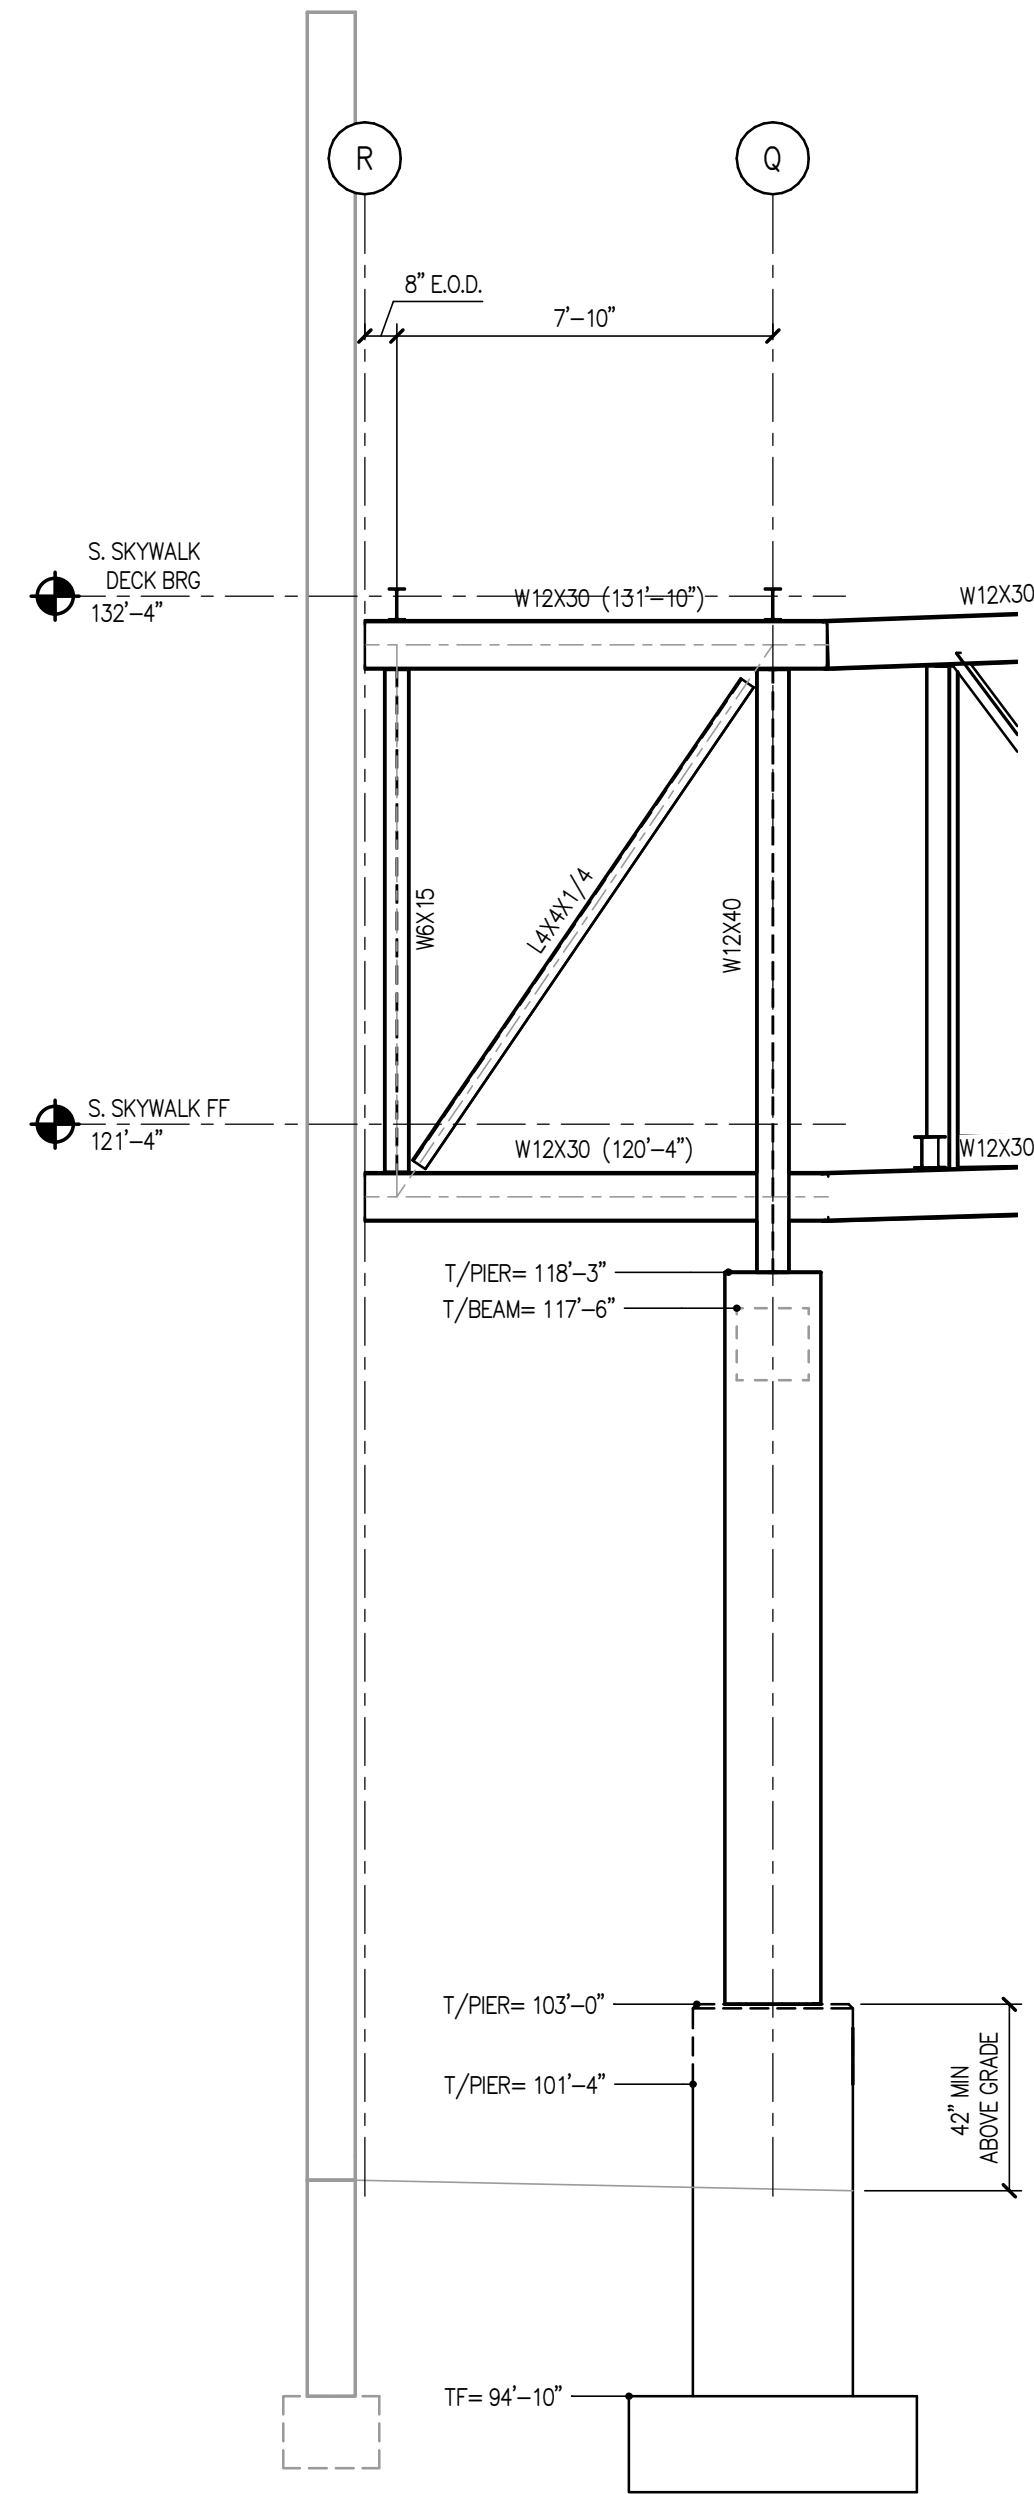


2 LINE 3 FRAMING ELEVATION
S401 SCALE: 1/4" = 1'-0"

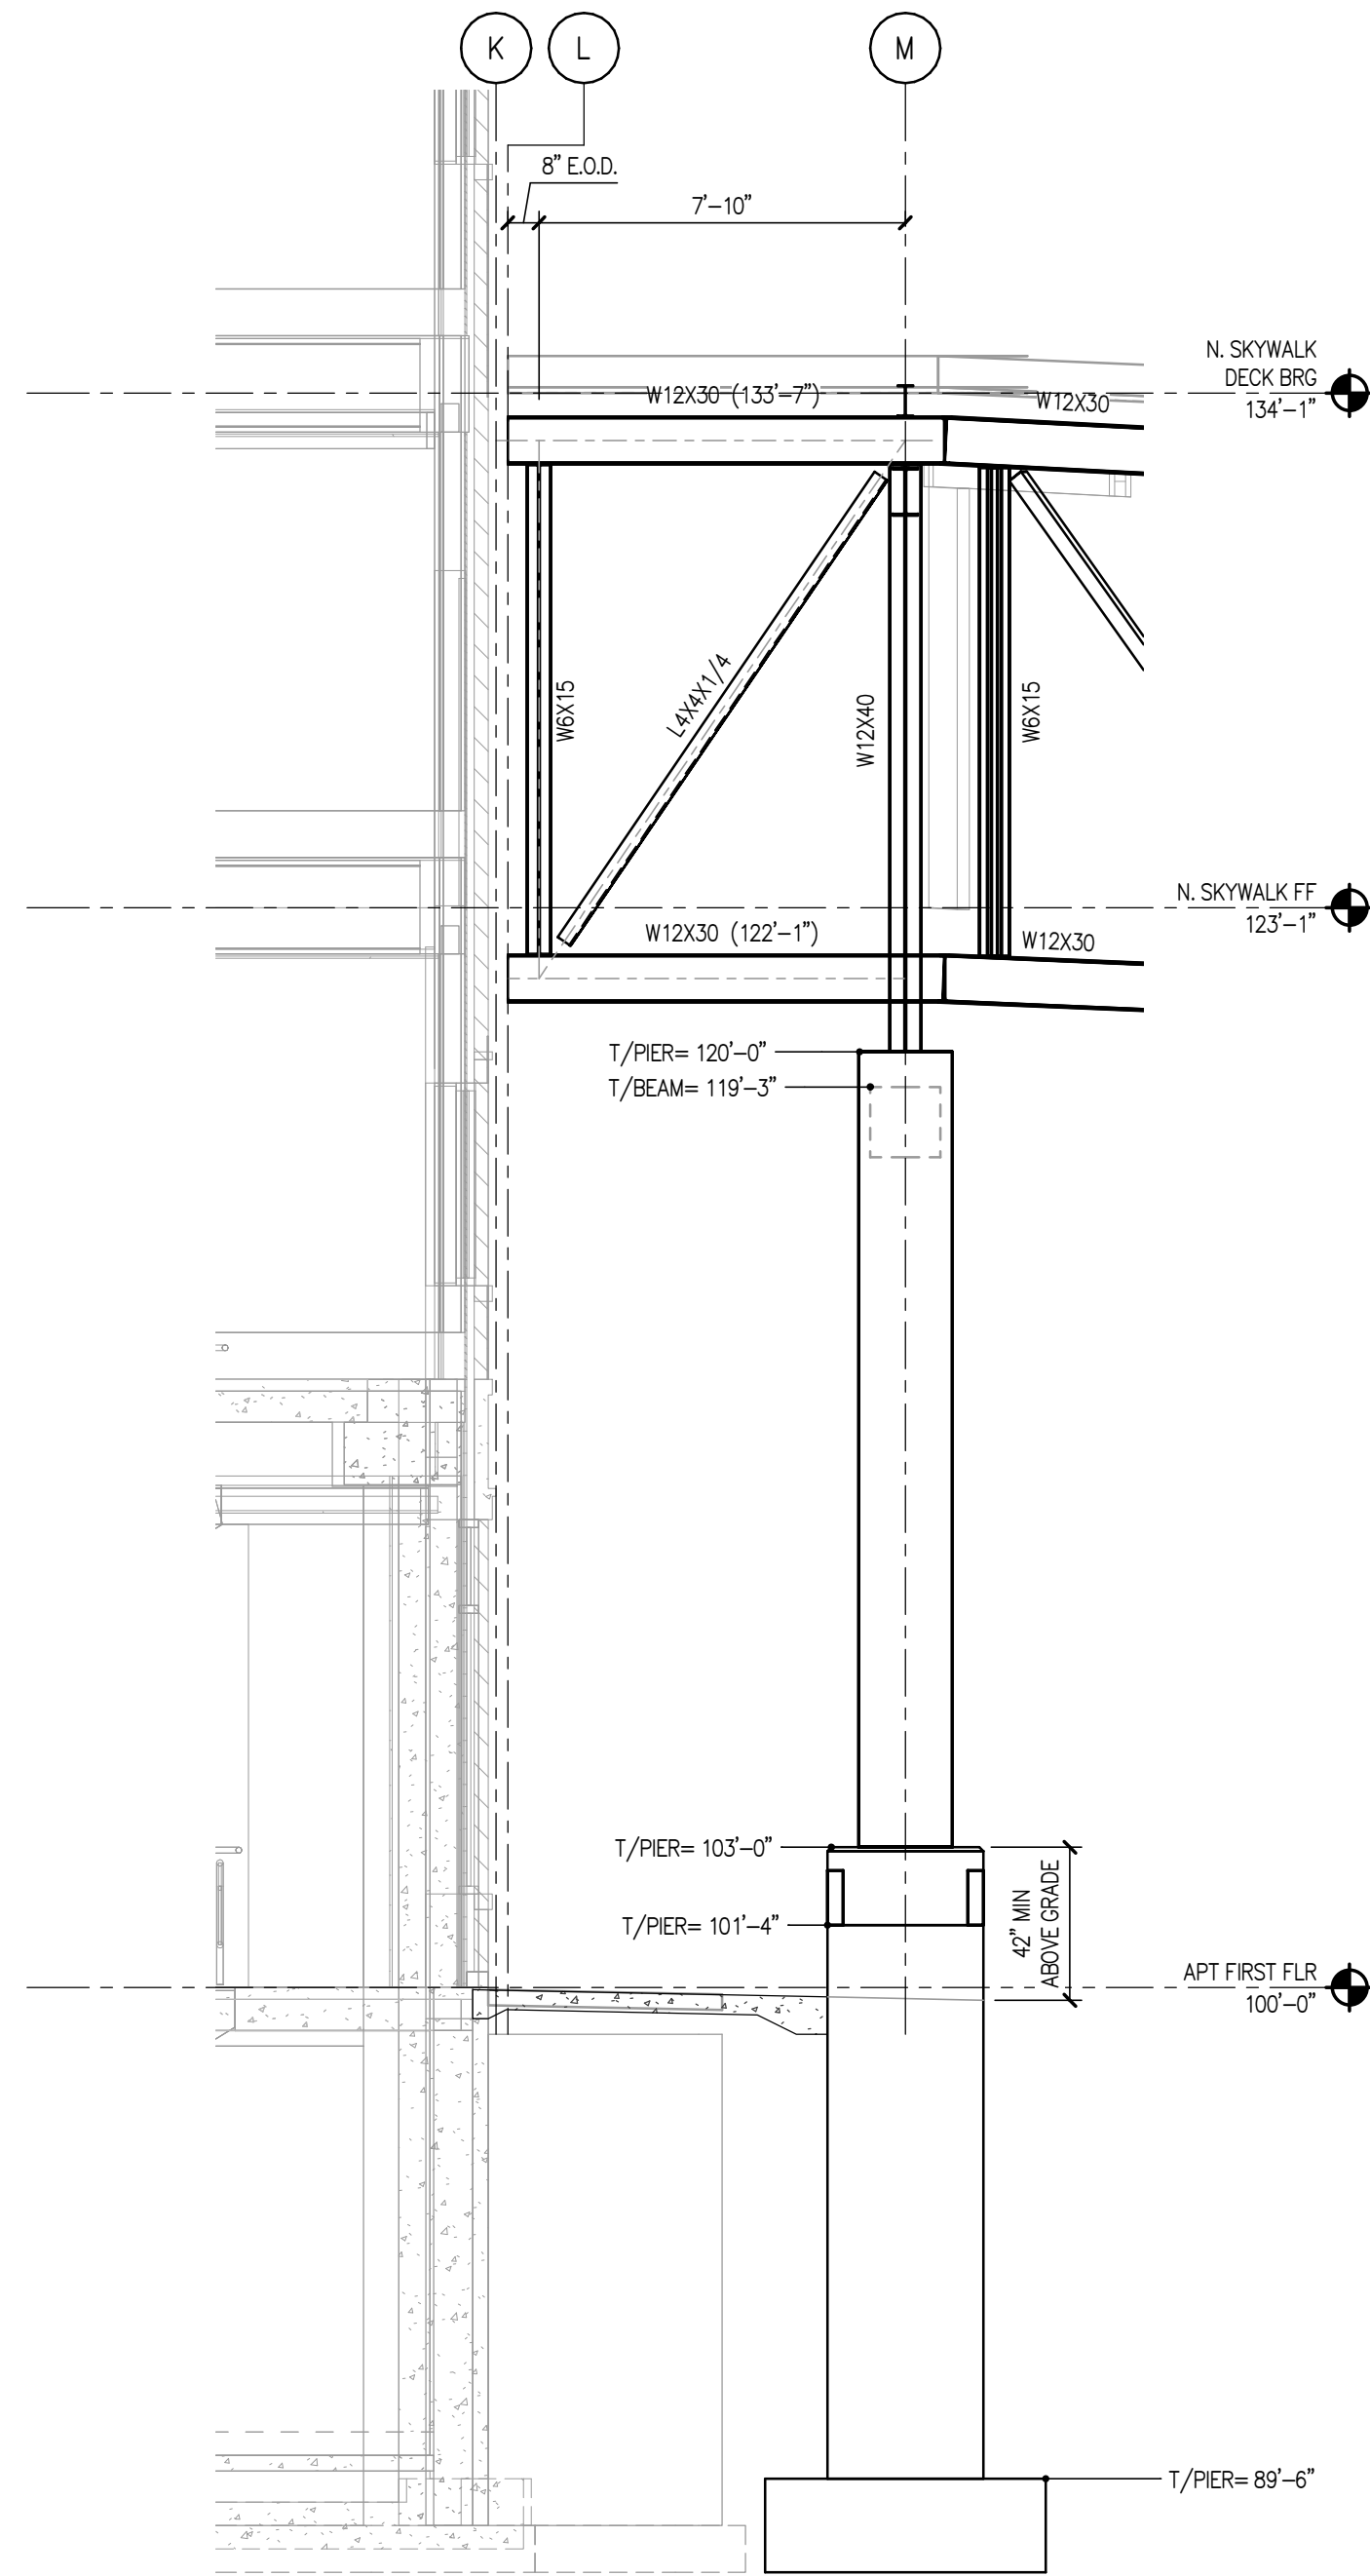


3 LINE 4 FRAMING ELEVATION
S401 SCALE: 1/4" = 1'-0"

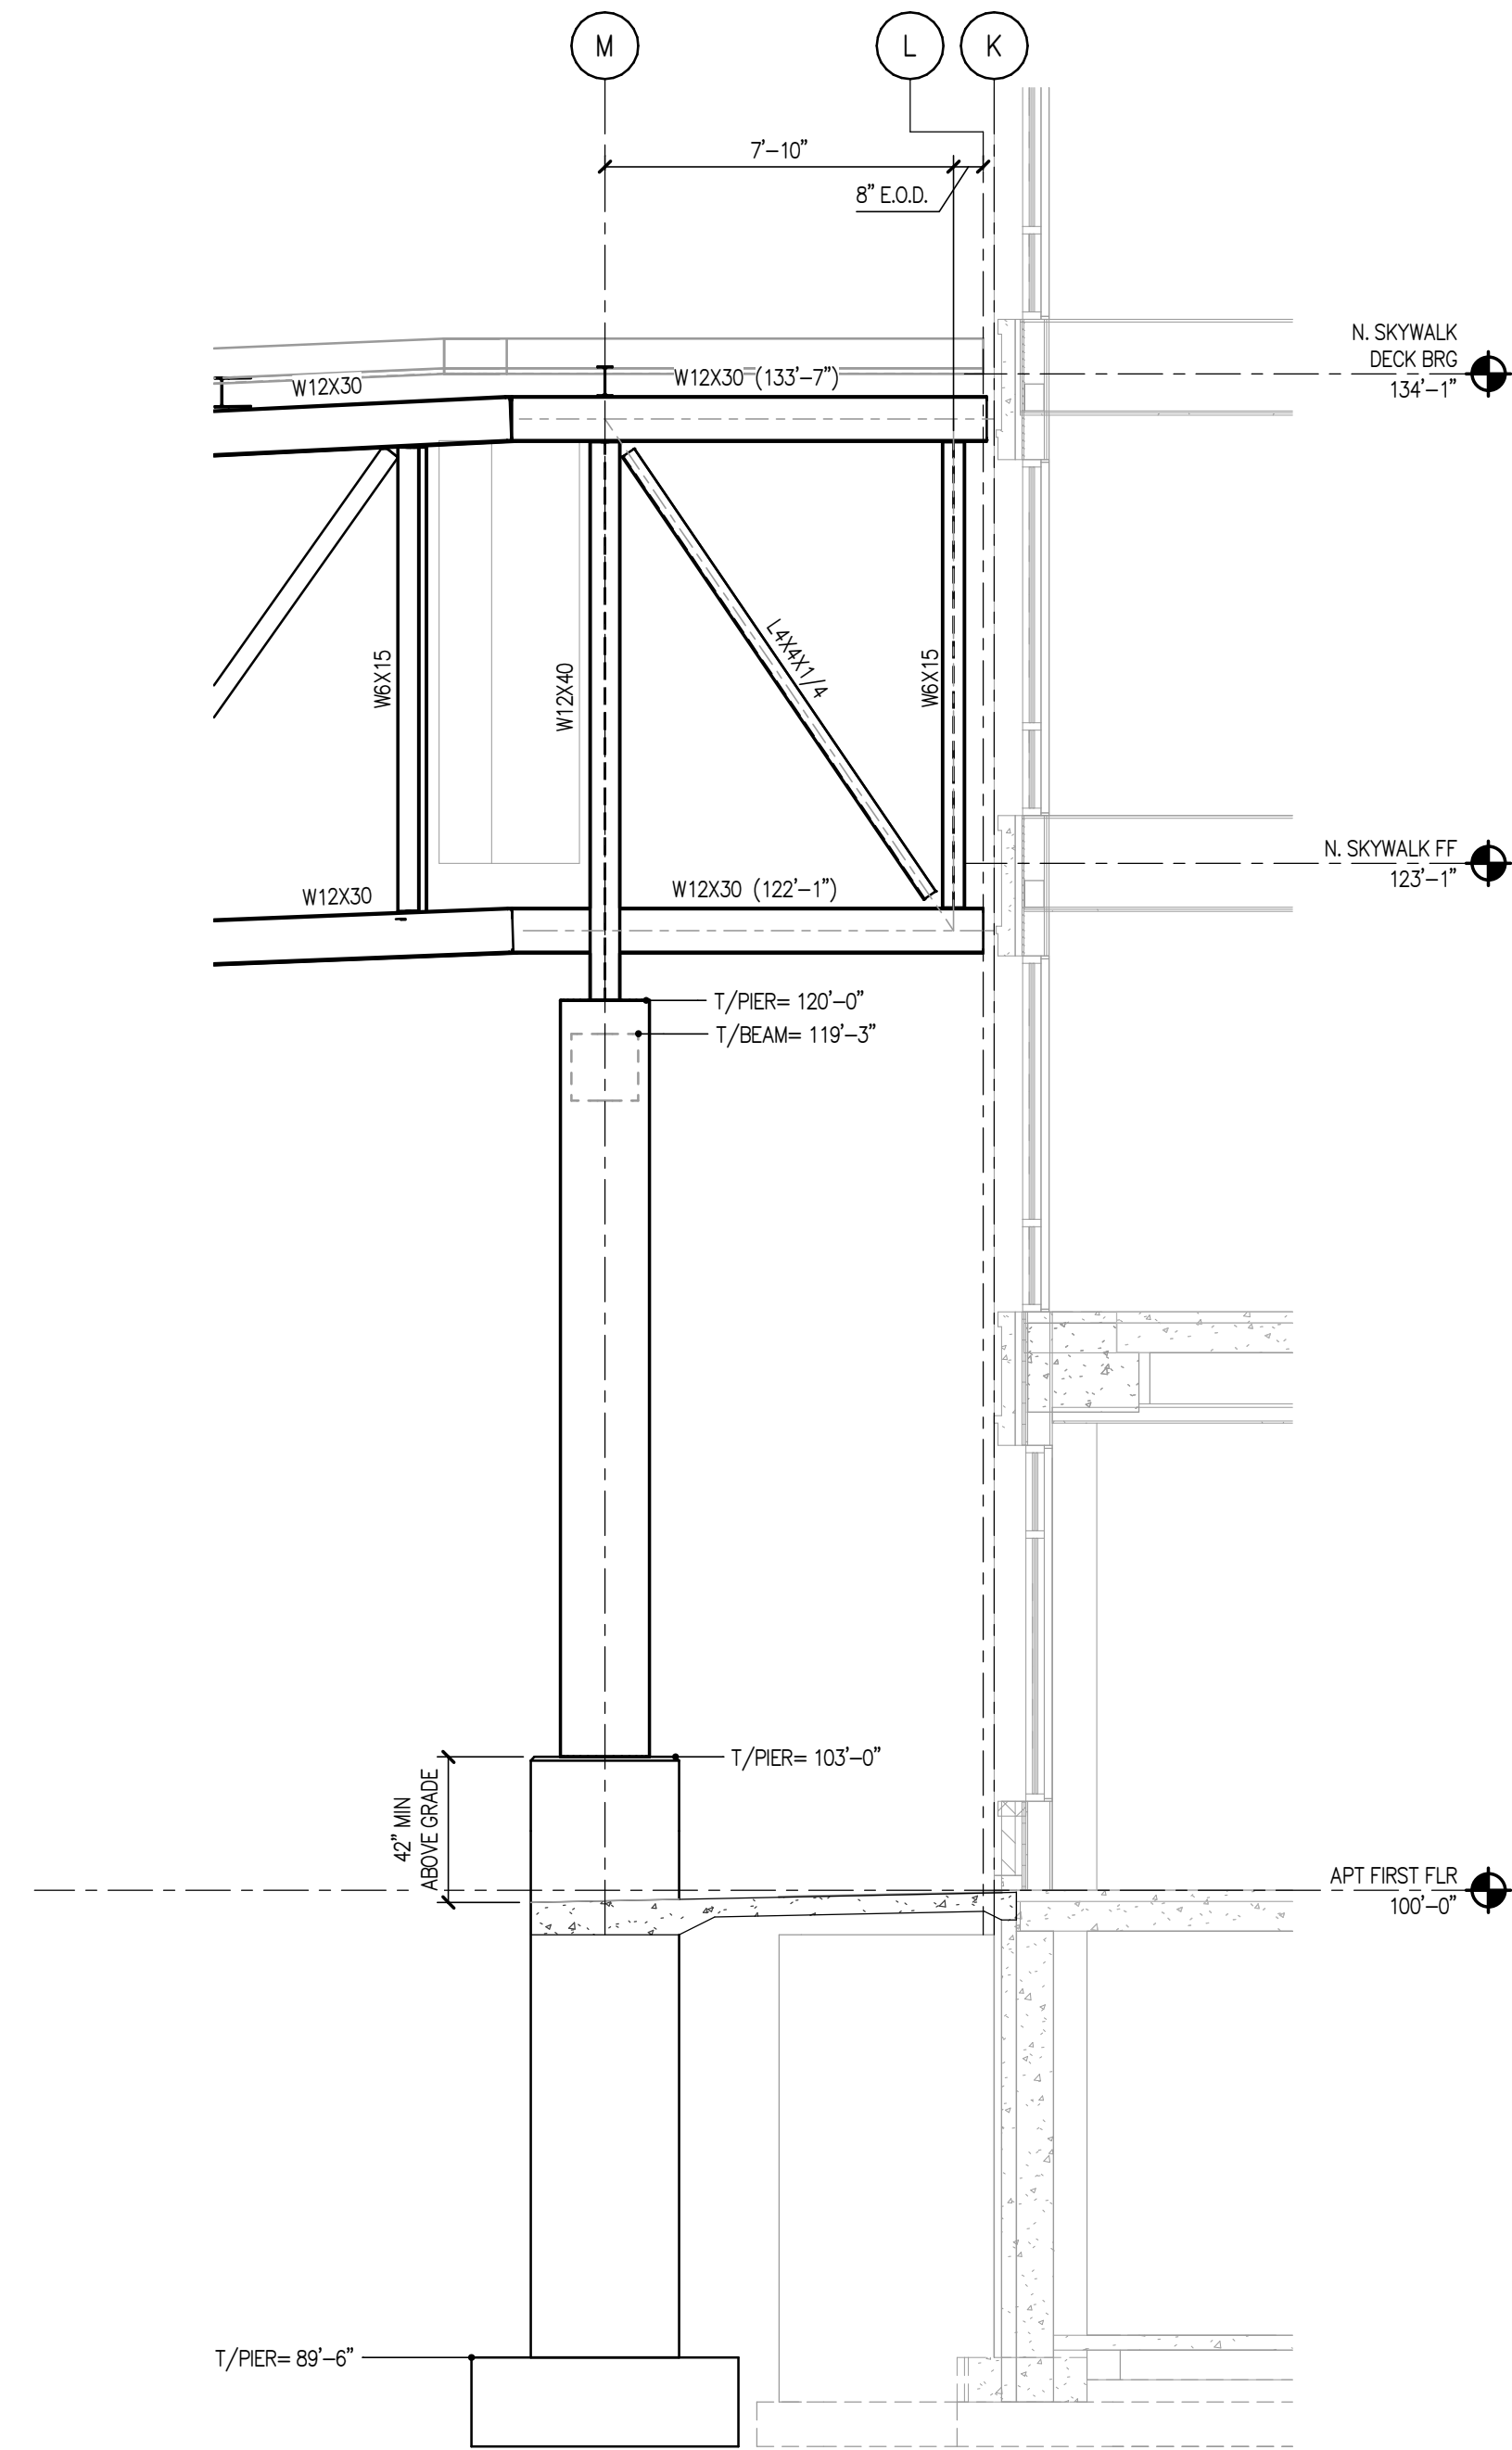


4 LINE 5 FRAMING ELEVATION
S401 SCALE: 1/4" = 1'-0"

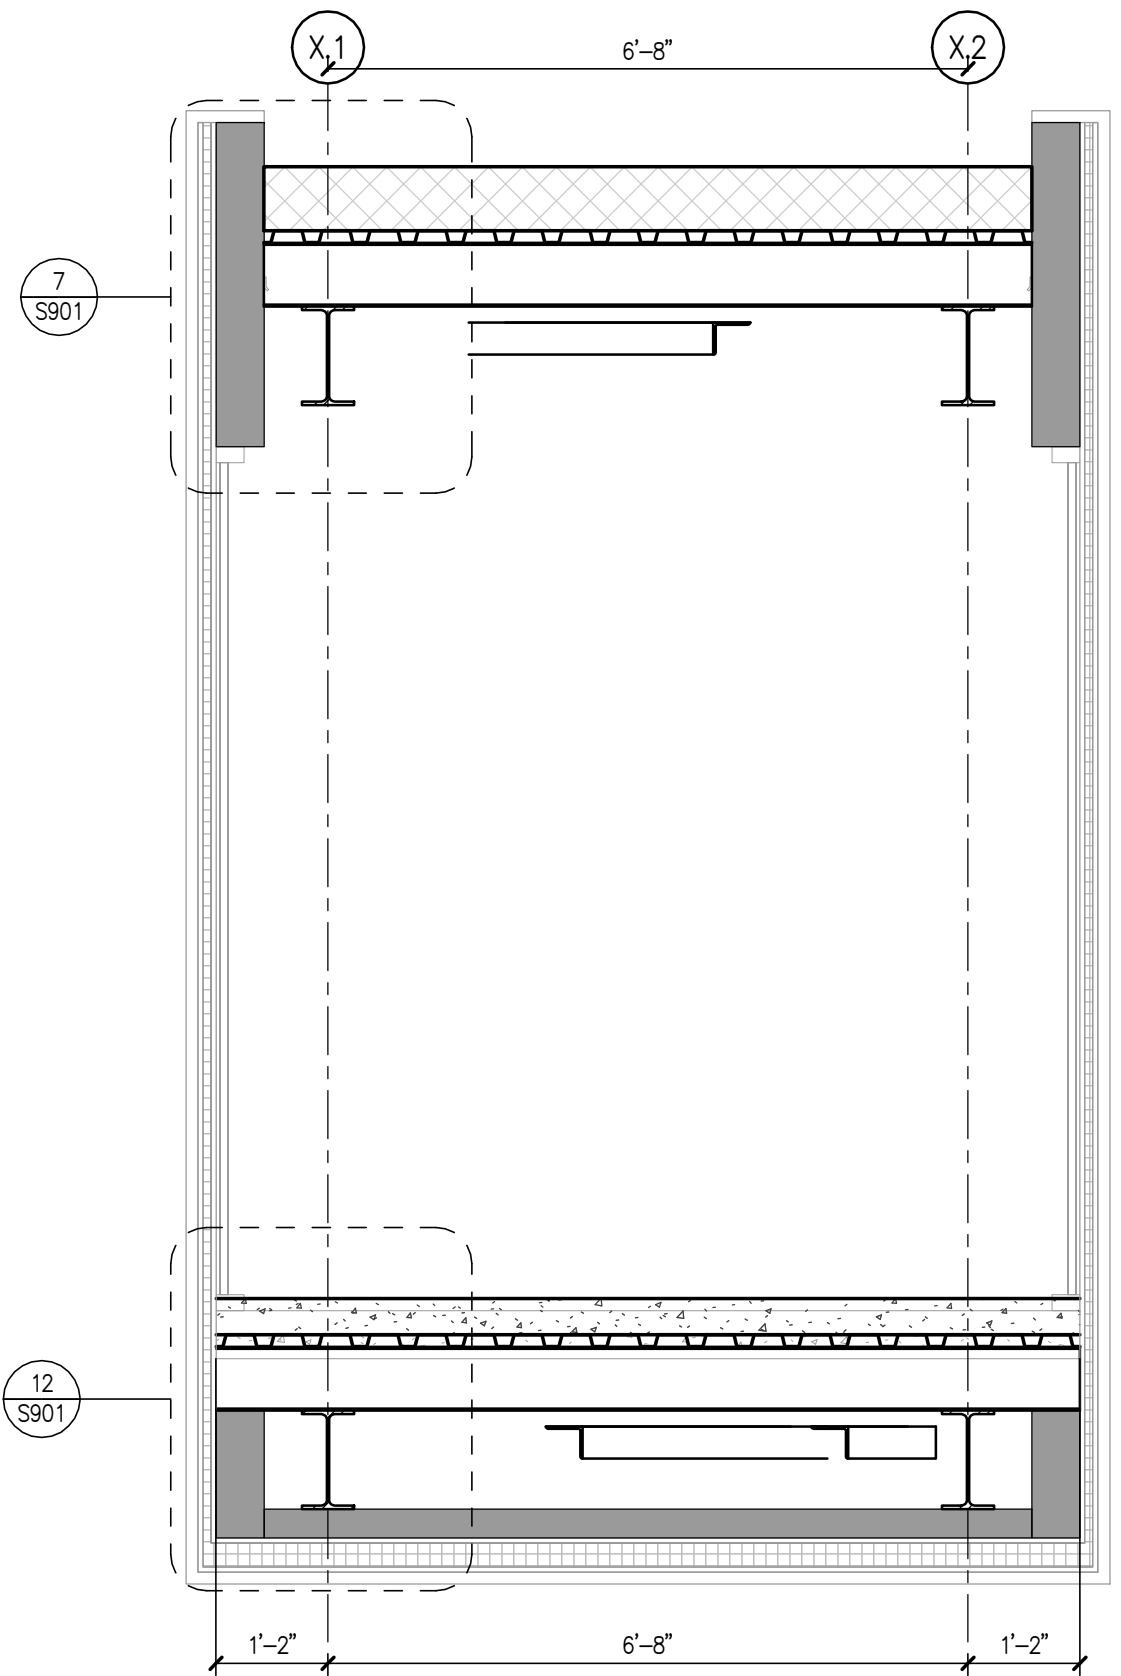

5 TYP FRAMING SECTION AT TRUSS VERT
S401 SCALE: 1/2" = 1'-0"

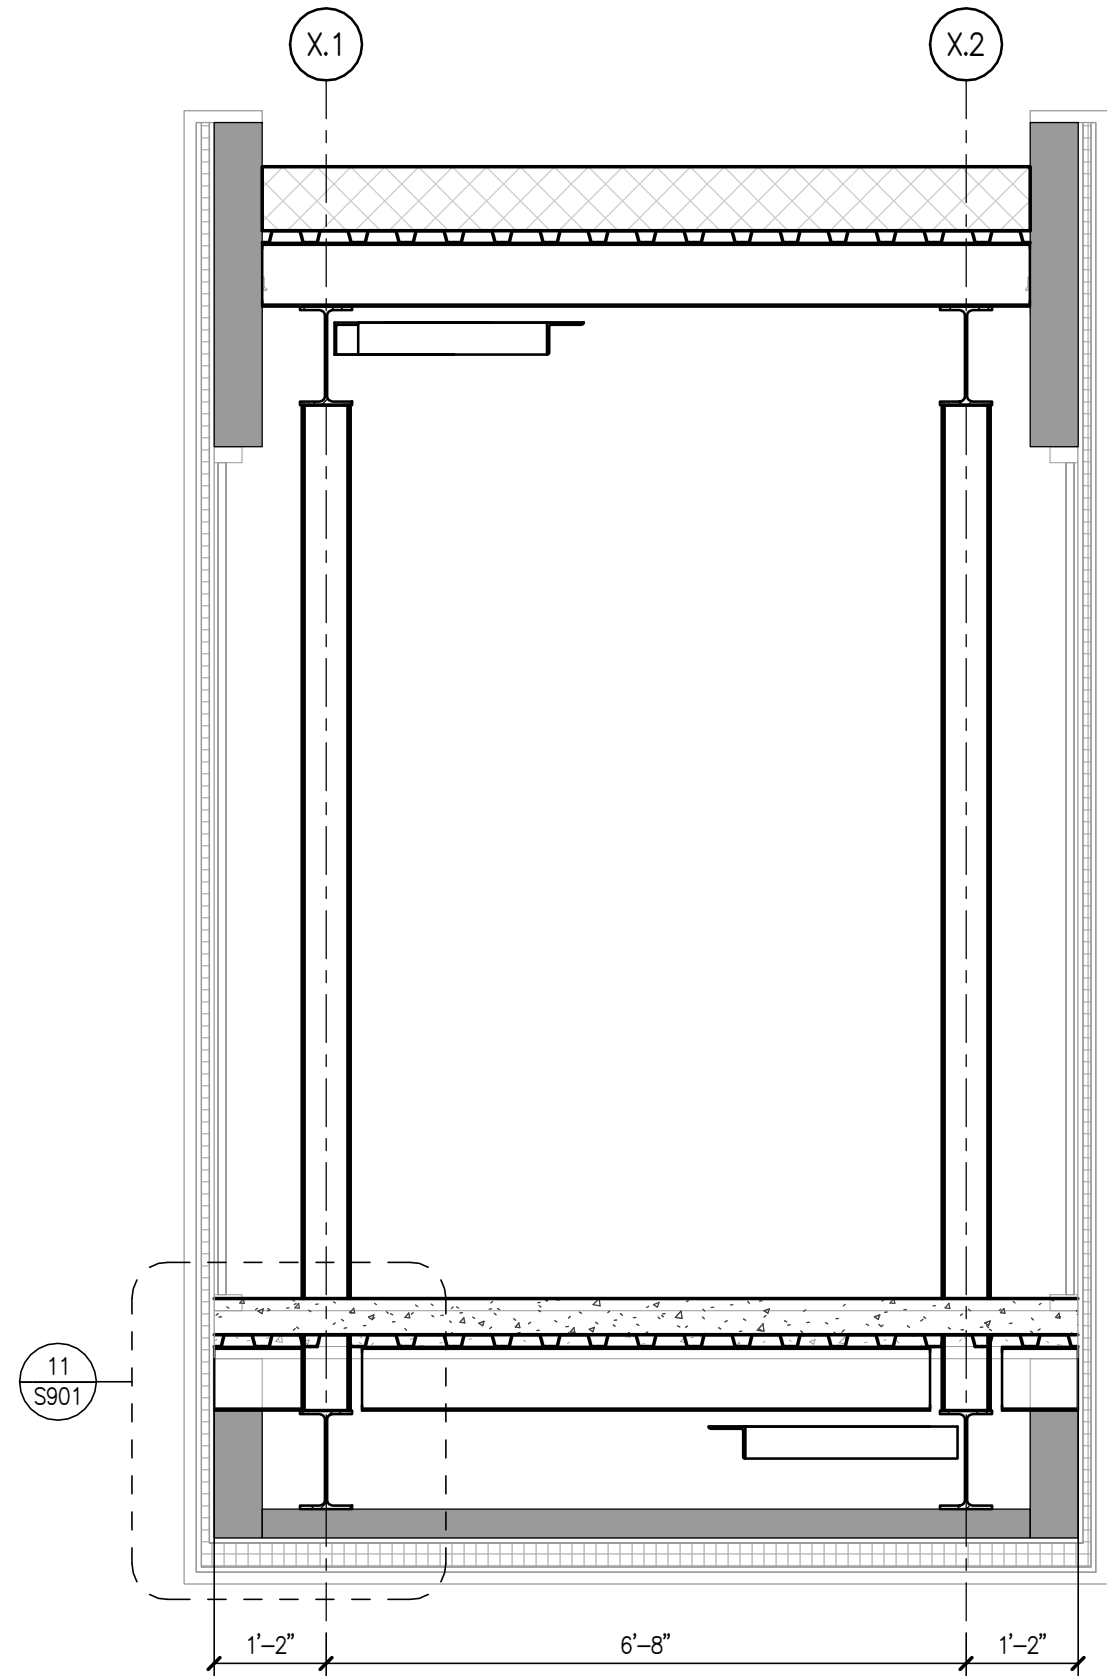

6 TYP FRAMING SECTION AT FLOOR BEAM
S401 SCALE: 1/2" = 1'-0"

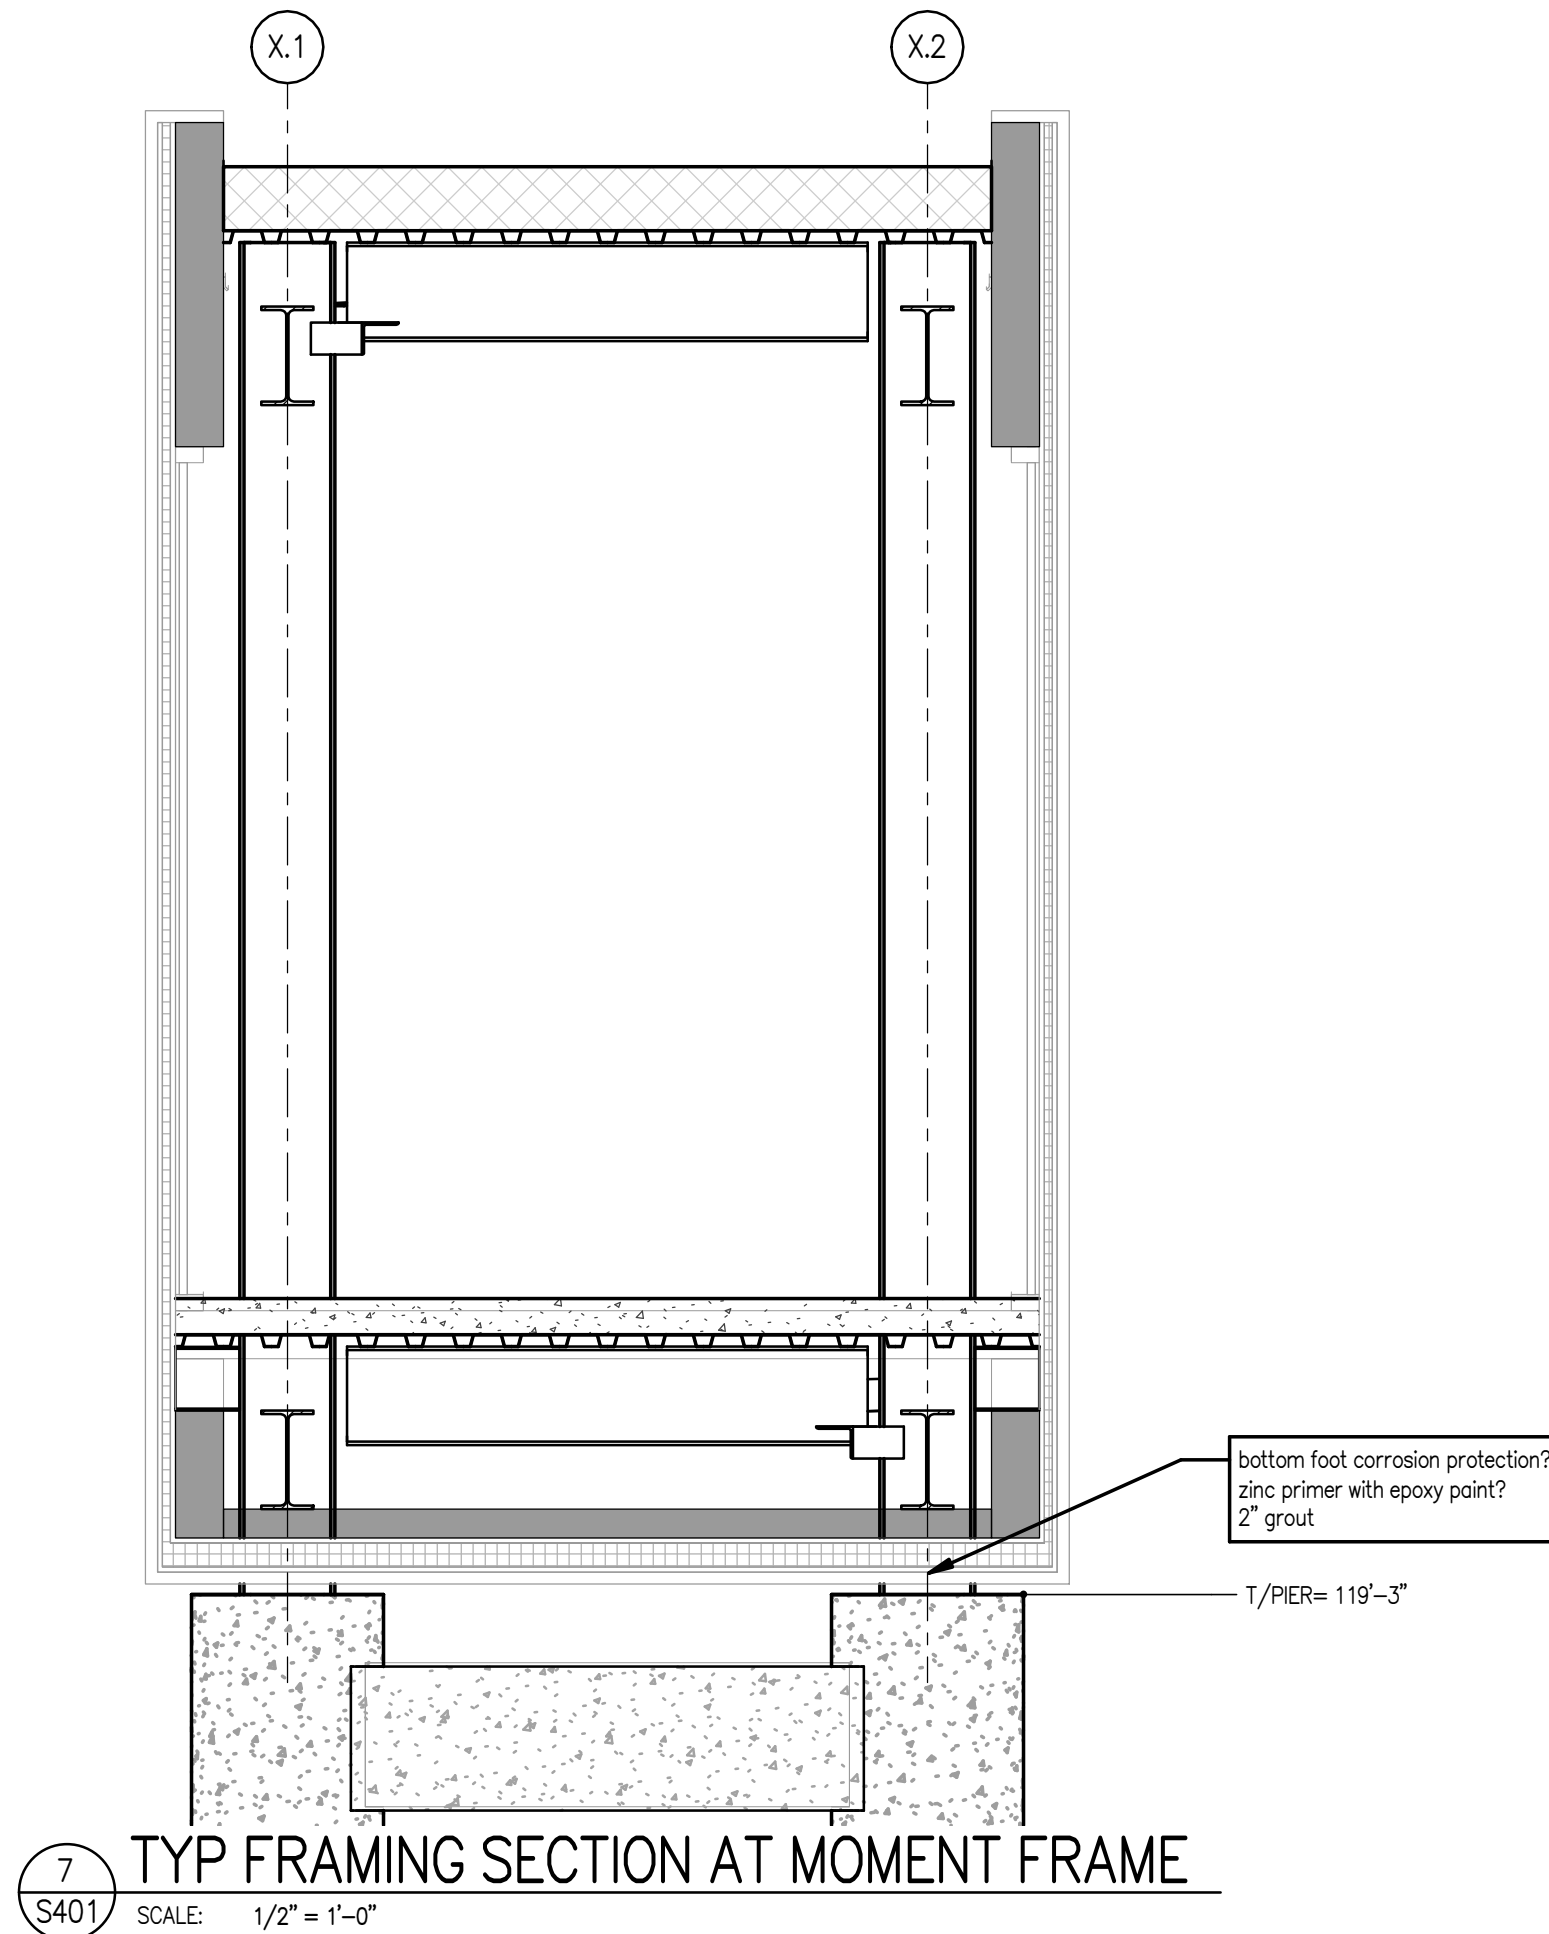

7 TYP FRAMING SECTION AT MOMENT FRAME
S401 SCALE: 1/2" = 1'-0"




JLA ARCHITECTS
MADISON | MILWAUKEE | DENVER
JLA-AP.COM

JLA PROJECT NUMBER: 21-1111-01



T. Wall Enterprises
Development, LLC

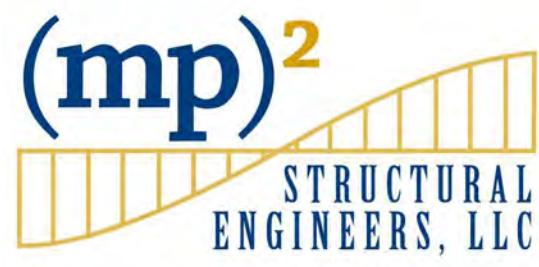

583 D'Oroffo Drive, Suite 201 Madison, WI 53719
Office: 608-821-4770 Fax: 608-821-4780

SKYWALK AT THE FOUNDRY

PROGRESS DOCUMENTS

These documents reflect progress and intent and may be subject to change, including additional detail. These are not final construction documents and should not be used for final bidding or construction-related purposes.

DATE OF ISSUANCE NOVEMBER 1, 2022

REVISION SCHEDULE


Mark	Description	Date
------	-------------	------

SHEET TITLE

STRUCTURAL
ELEVATIONS &
SECTIONS




SHEET NUMBER

S401

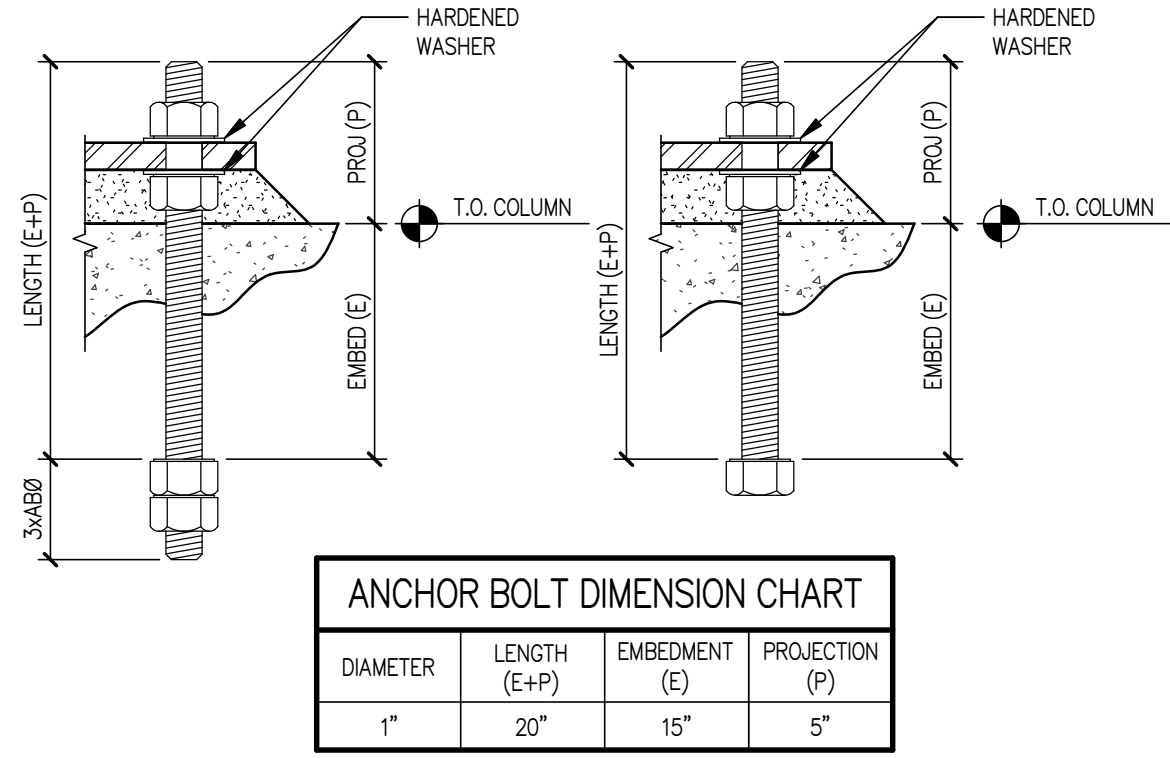

ANCHOR BOLT DIMENSION CHART			
DIAMETER	LENGTH (E+F)	EMBEDMENT (E)	PROJECTION (F)
1"	20"	15"	5"

- NOTES:
1. PROVIDE ANCHOR BOLTS CONFORMING TO ASTM F1554, GRADE 36 UNF.
 2. PROVIDE 2" GROUT AT GC OPTION.*

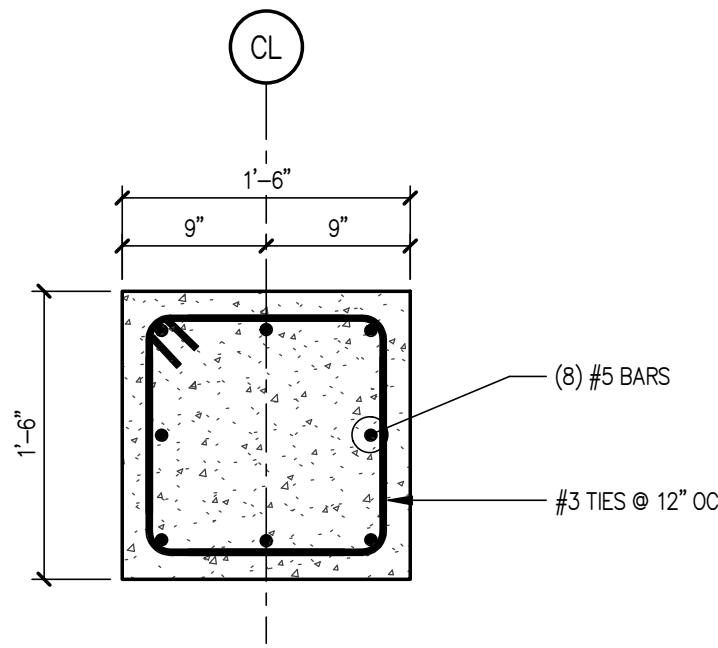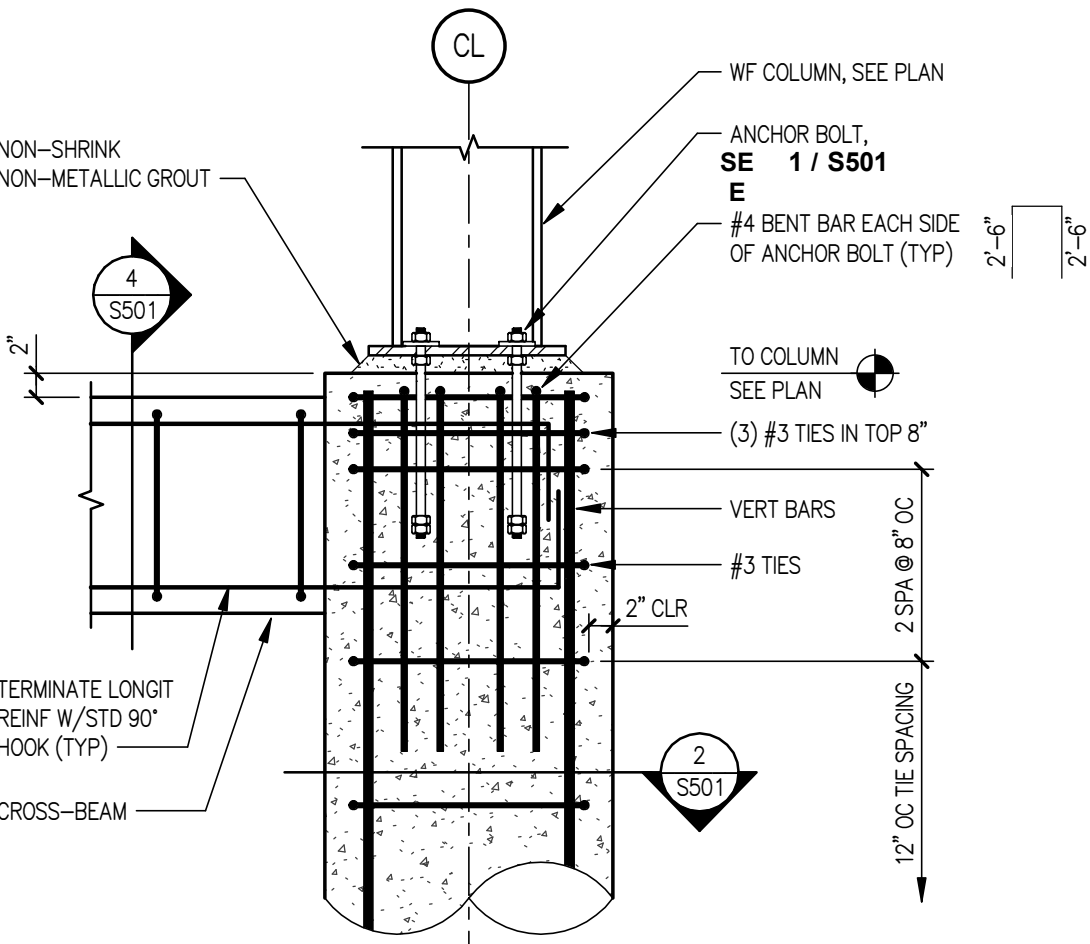
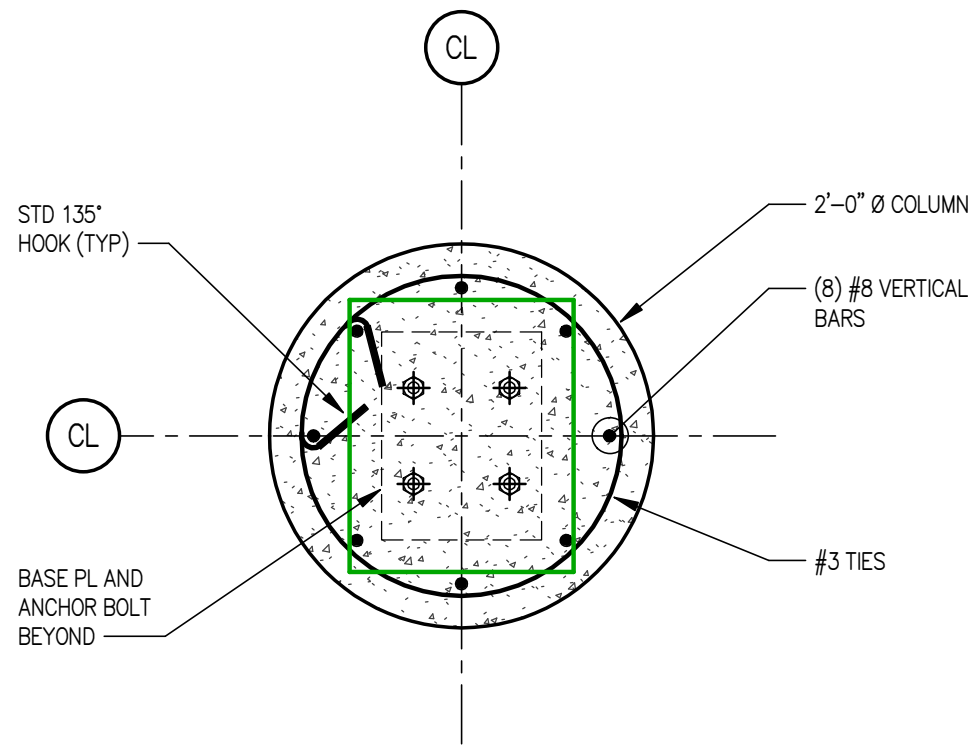


1 ANCHOR BOLT DIMENSION CHART
SCALE: 3/4" = 1'-0"

2 COLUMN SECTION
SCALE: 1" = 1'-0"



3 TOP OF COLUMN
SCALE: 3/4" = 1'-0"

4 CROSS-BEAM SECTION
SCALE: 1" = 1'-0"

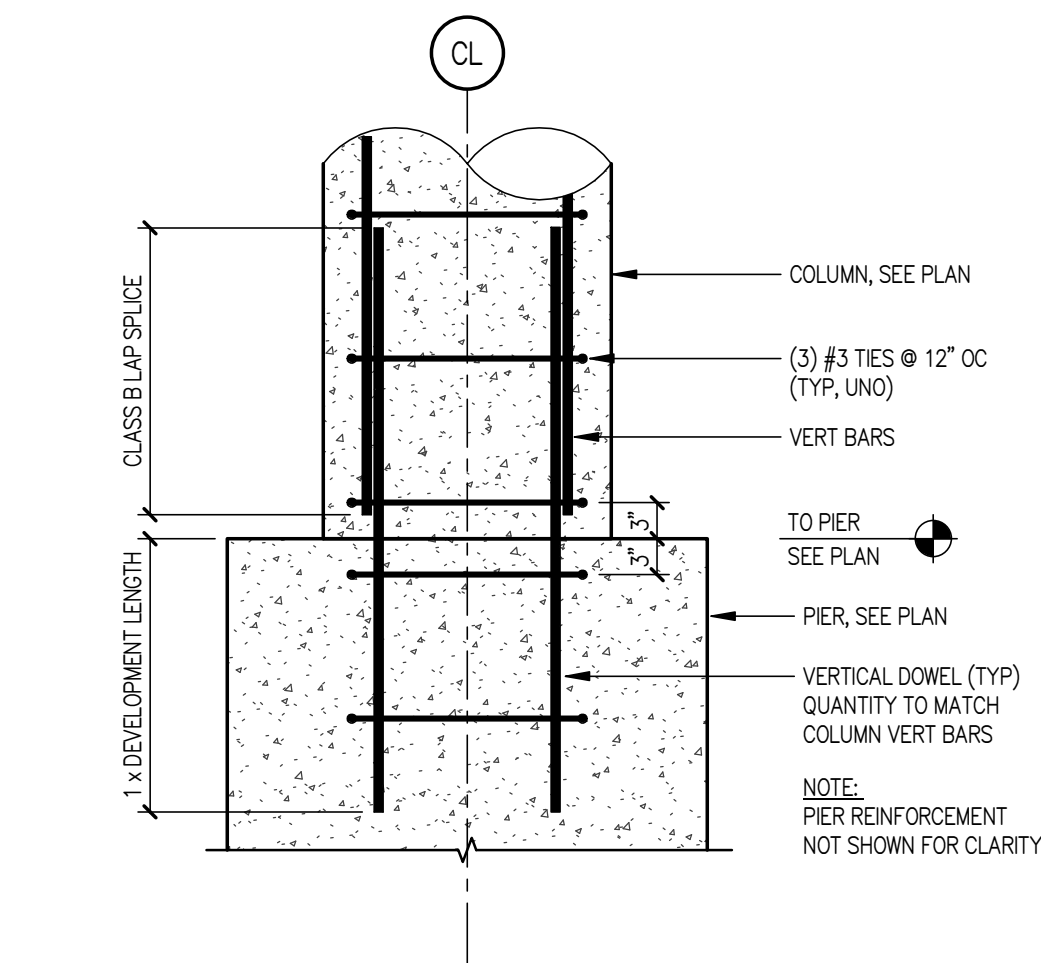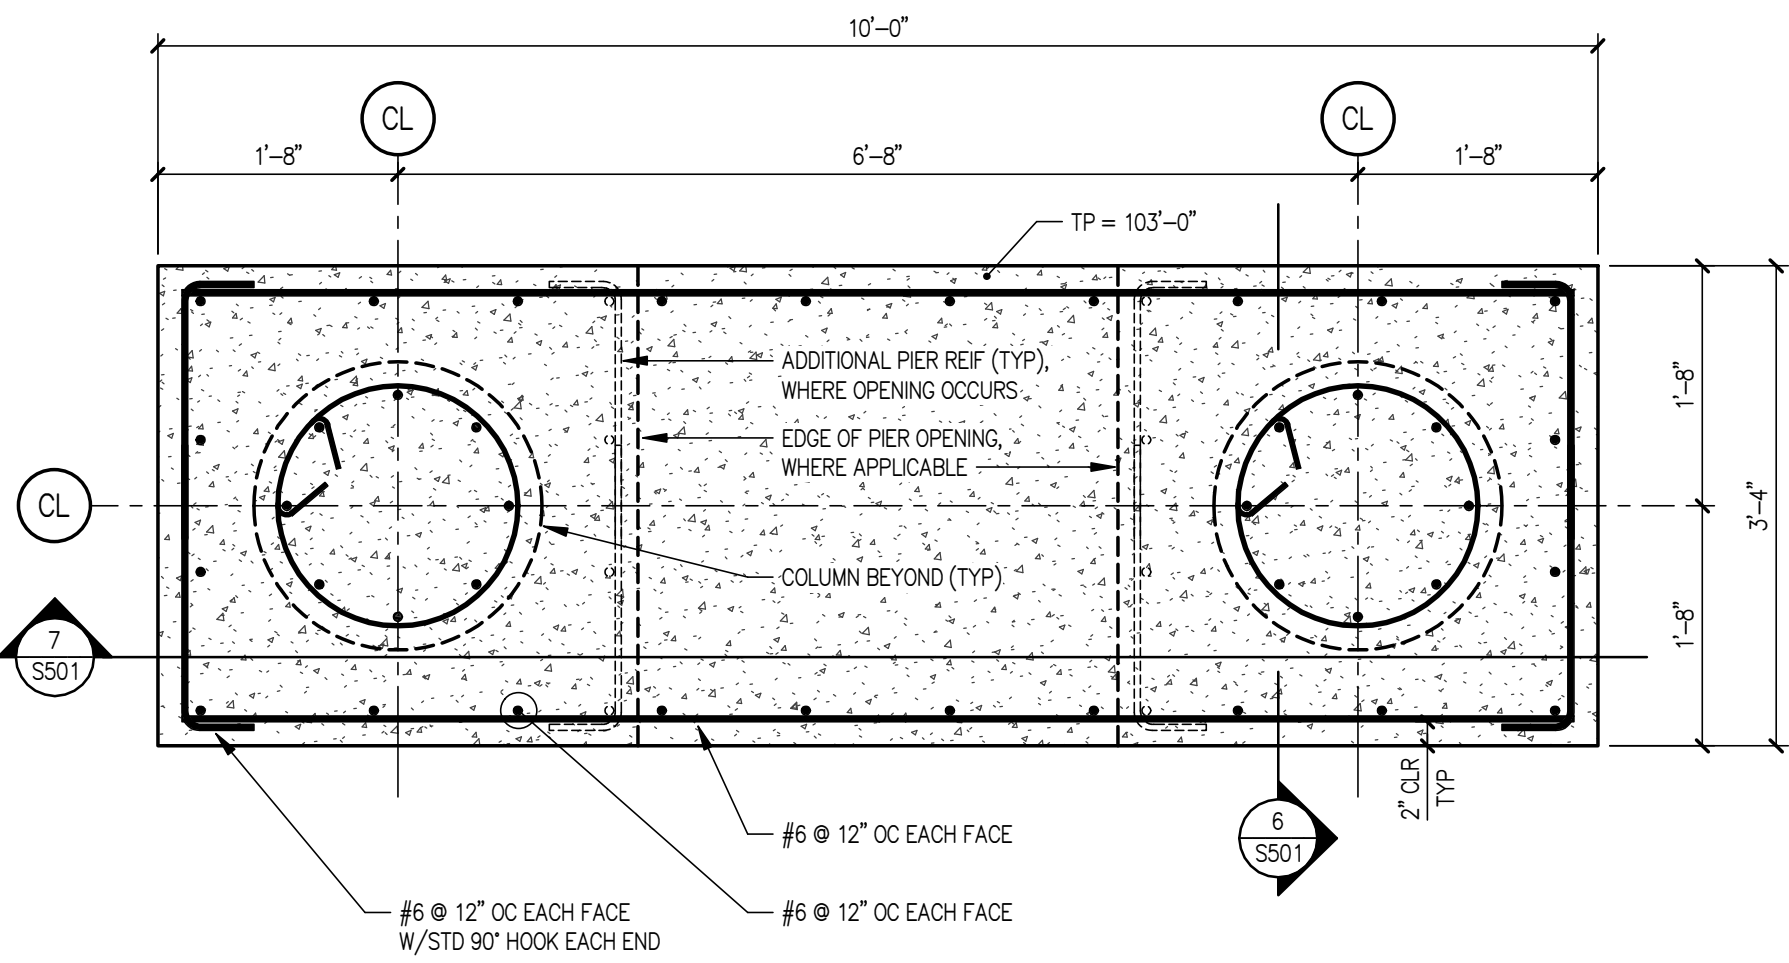

5 PIER SECTION
SCALE: 3/4" = 1'-0"

6 BASE OF COLUMN
SCALE: NTS

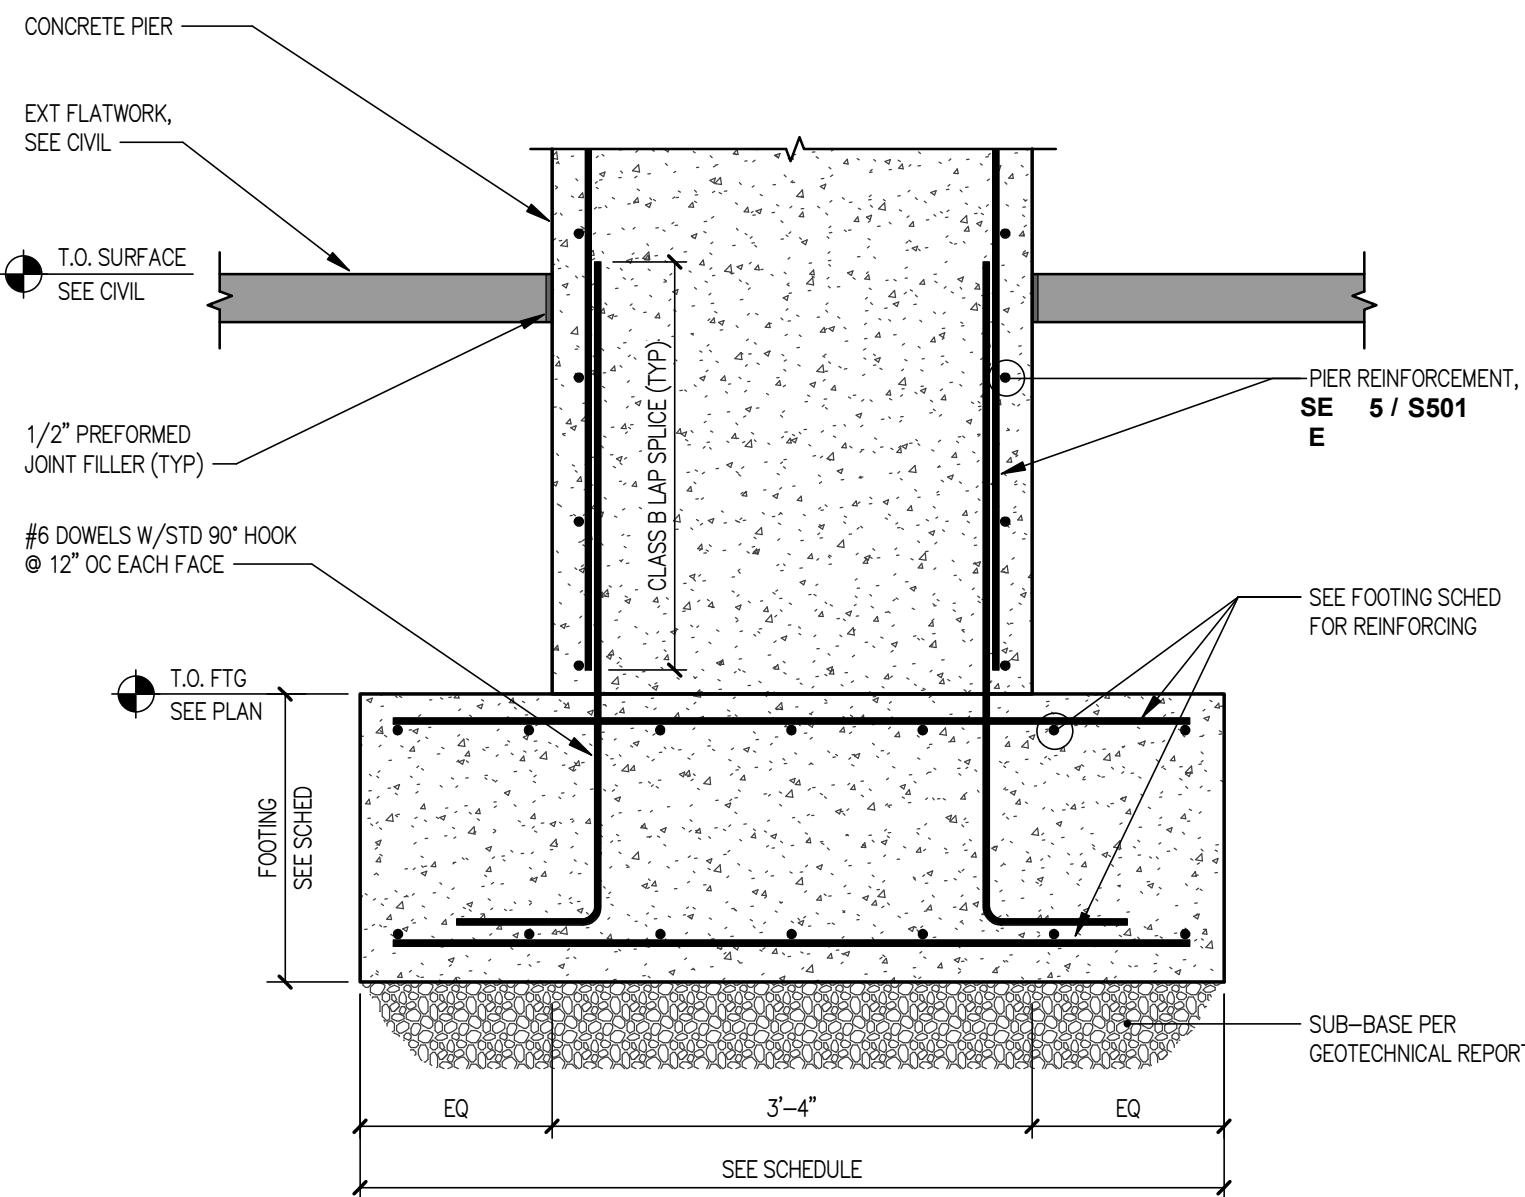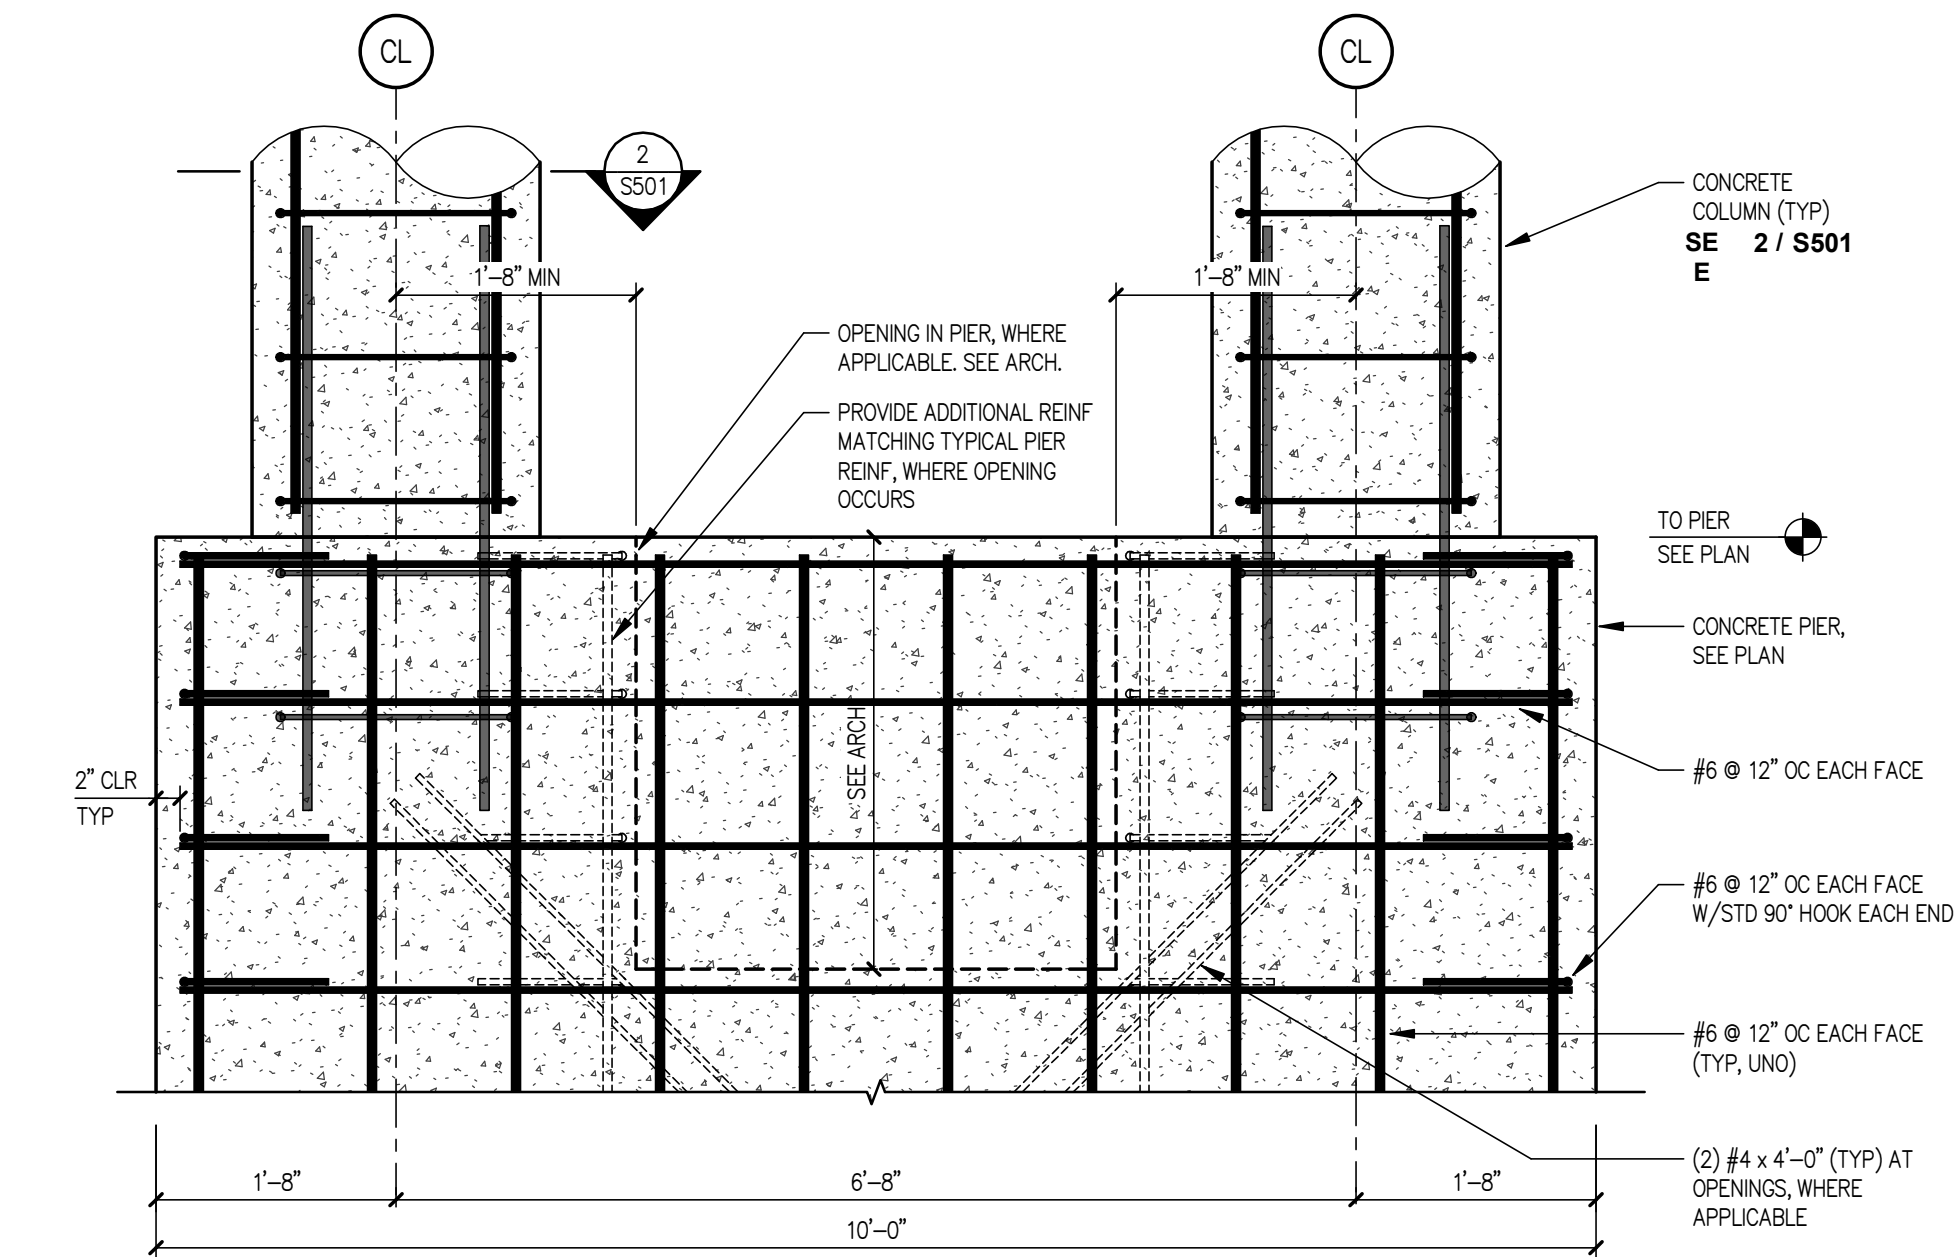

7 PIER ELEVATION
SCALE: 3/4" = 1'-0"

8 FOOTING SECTION
SCALE: 3/4" = 1'-0"



JLA
ARCHITECTS
MADISON | MILWAUKEE | DENVER
JLA-AP.COM

JLA PROJECT NUMBER: 21-1111-01



T. Wall Enterprises
Development, LLC



583 D'Oroffo Drive, Suite 201 Madison, WI 53719 Office: 608-821-4770 Fax: 608-821-4780

SKYWALK AT THE
FOUNDRY

PROGRESS DOCUMENTS

These documents reflect progress and intent and may be subject to change, including additional detail. These are not final construction documents and should not be used for final bidding or construction-related purposes.

DATE OF ISSUANCE NOVEMBER 1, 2022

REVISION SCHEDULE

Mark	Description	Date
------	-------------	------

SHEET TITLE

SUBSTRUCTURE
DETAILS

SHEET NUMBER

S501

TYPE B-36, F-36

6 RBS @ 6" = 36"

36/7

36/5

36/4

36/3

TYPICAL FASTENER LAYOUT


(S901) SCALE: 1" = 1'-0"



(S901) SCALE: 1" = 1'-0"



(S901) SCALE: 1" = 1'-0"

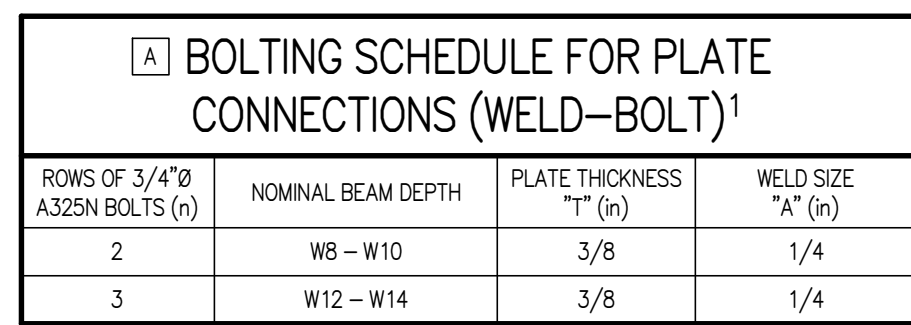


NOTES:

(S901) SCALE: 1 1/2" = 1'-



(S901) SCAL

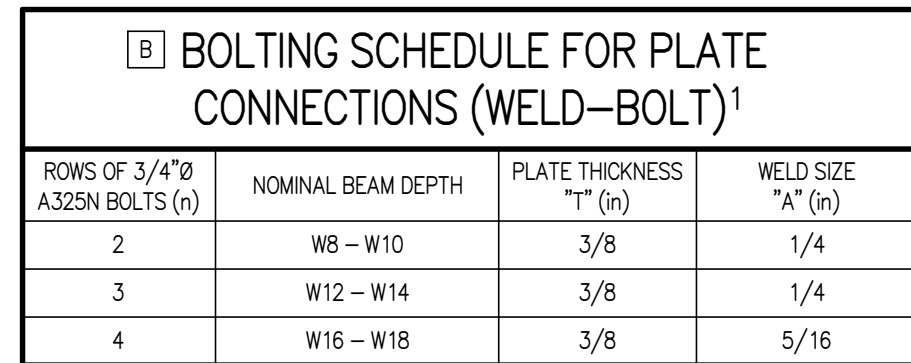

(S901) SCALE: 1 1/2" = 1'-



(7) Root 501



CROSS VLT



S901 SCALE: 1 1/2" = 1'



S901 SCALE: 1/2" = 1'-0"



S901 SCAL



S901 SCALE: 1 1/2" = 1'



01 SCALE: 1" = 1'-0"

